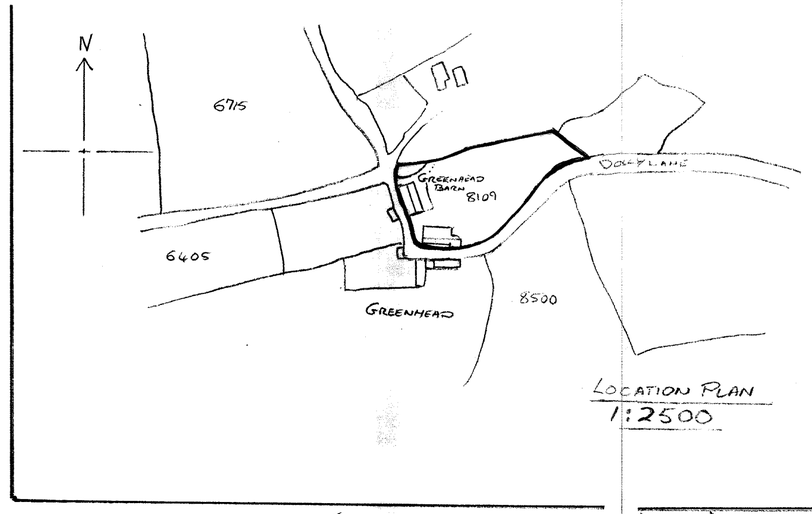

Location Plan
1:2500

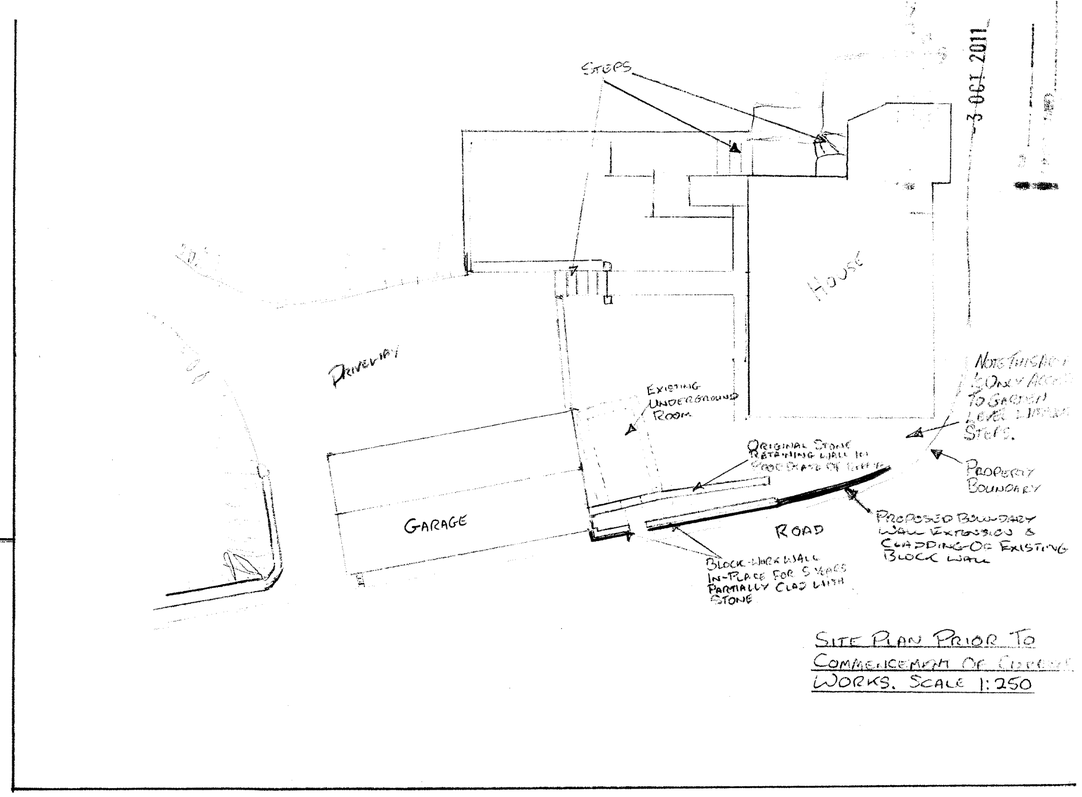

Site Plan Prior To Commencement Of Copper Works. Scale 1:250

Scale 1/8" To 1'-0"

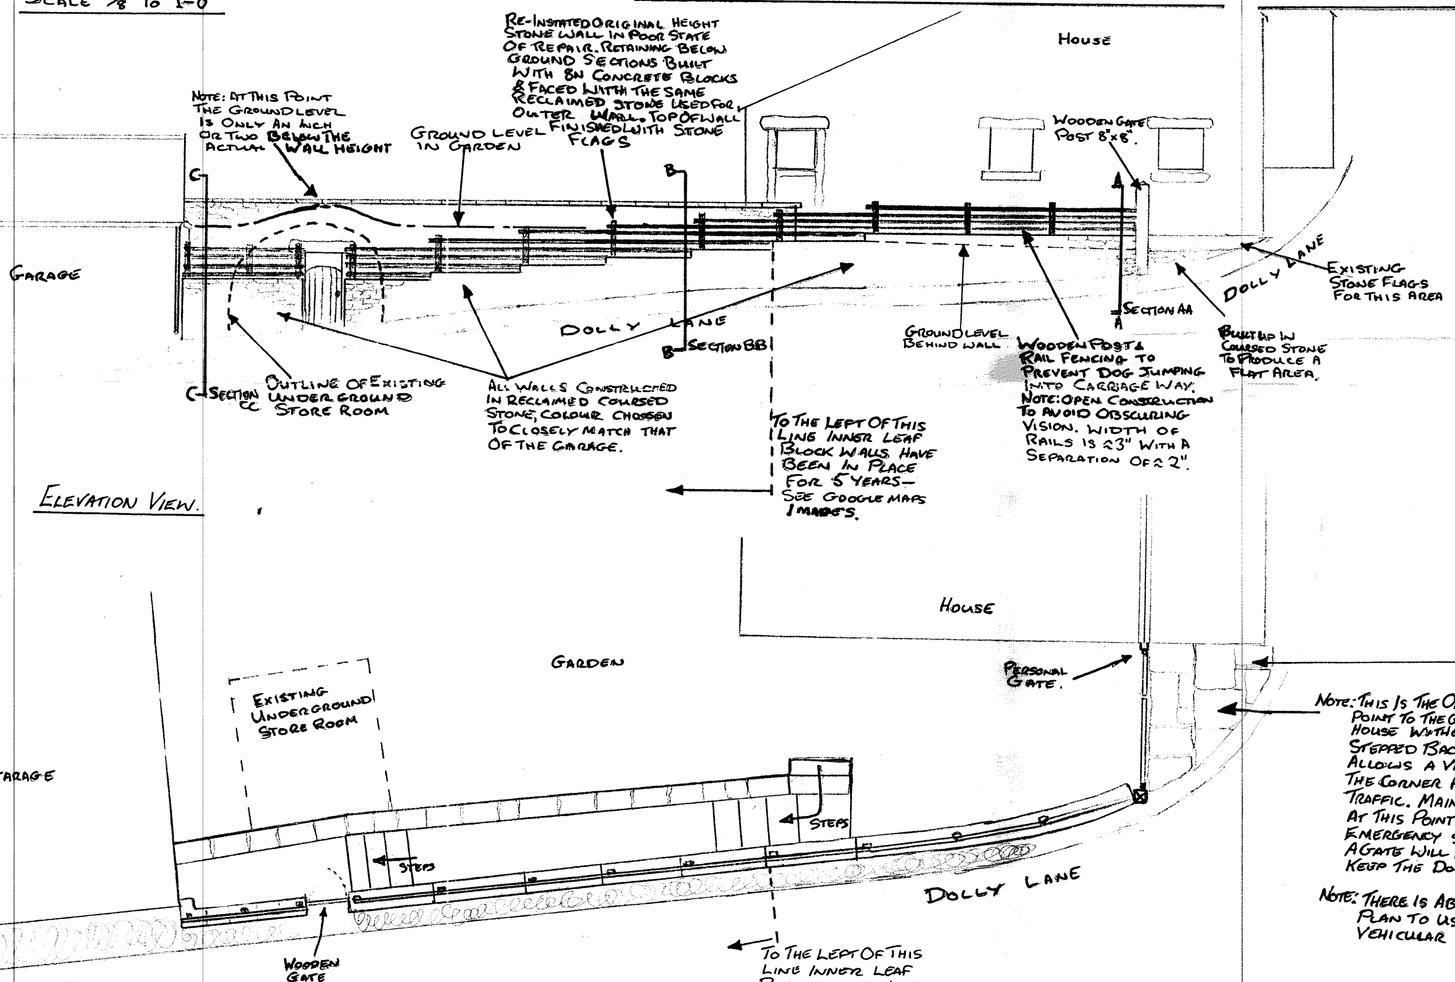

Elevation View.

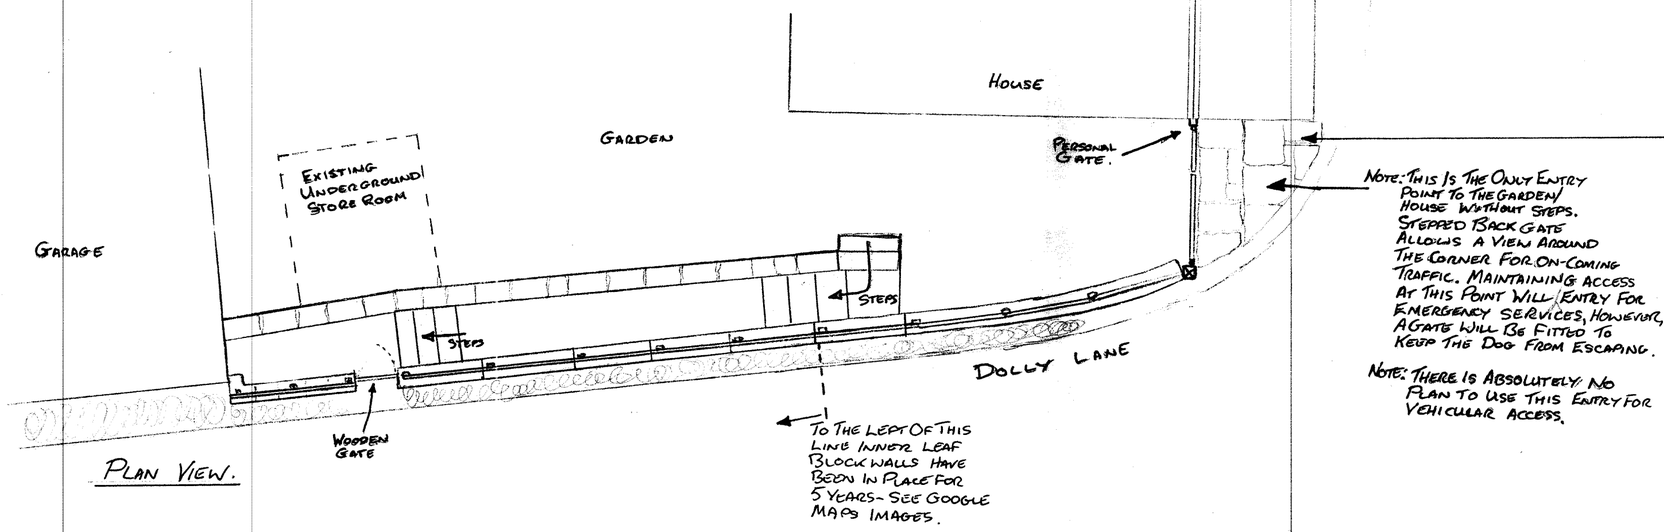

Plan View.

View Of Gate Detail

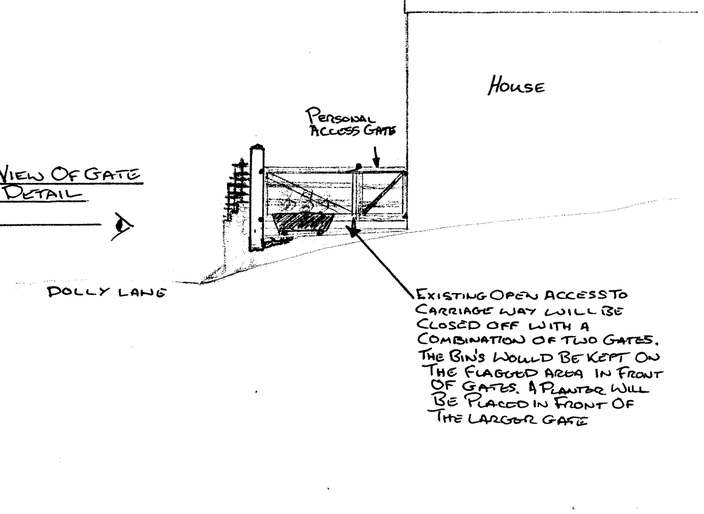

Chilton

Greenhead Barn.

3 OCT 2011

HPK/2011-0453