HPK/2011/
0453

drawing no 3

CHILTON

GREENHEAD BARN

site plan
1:250

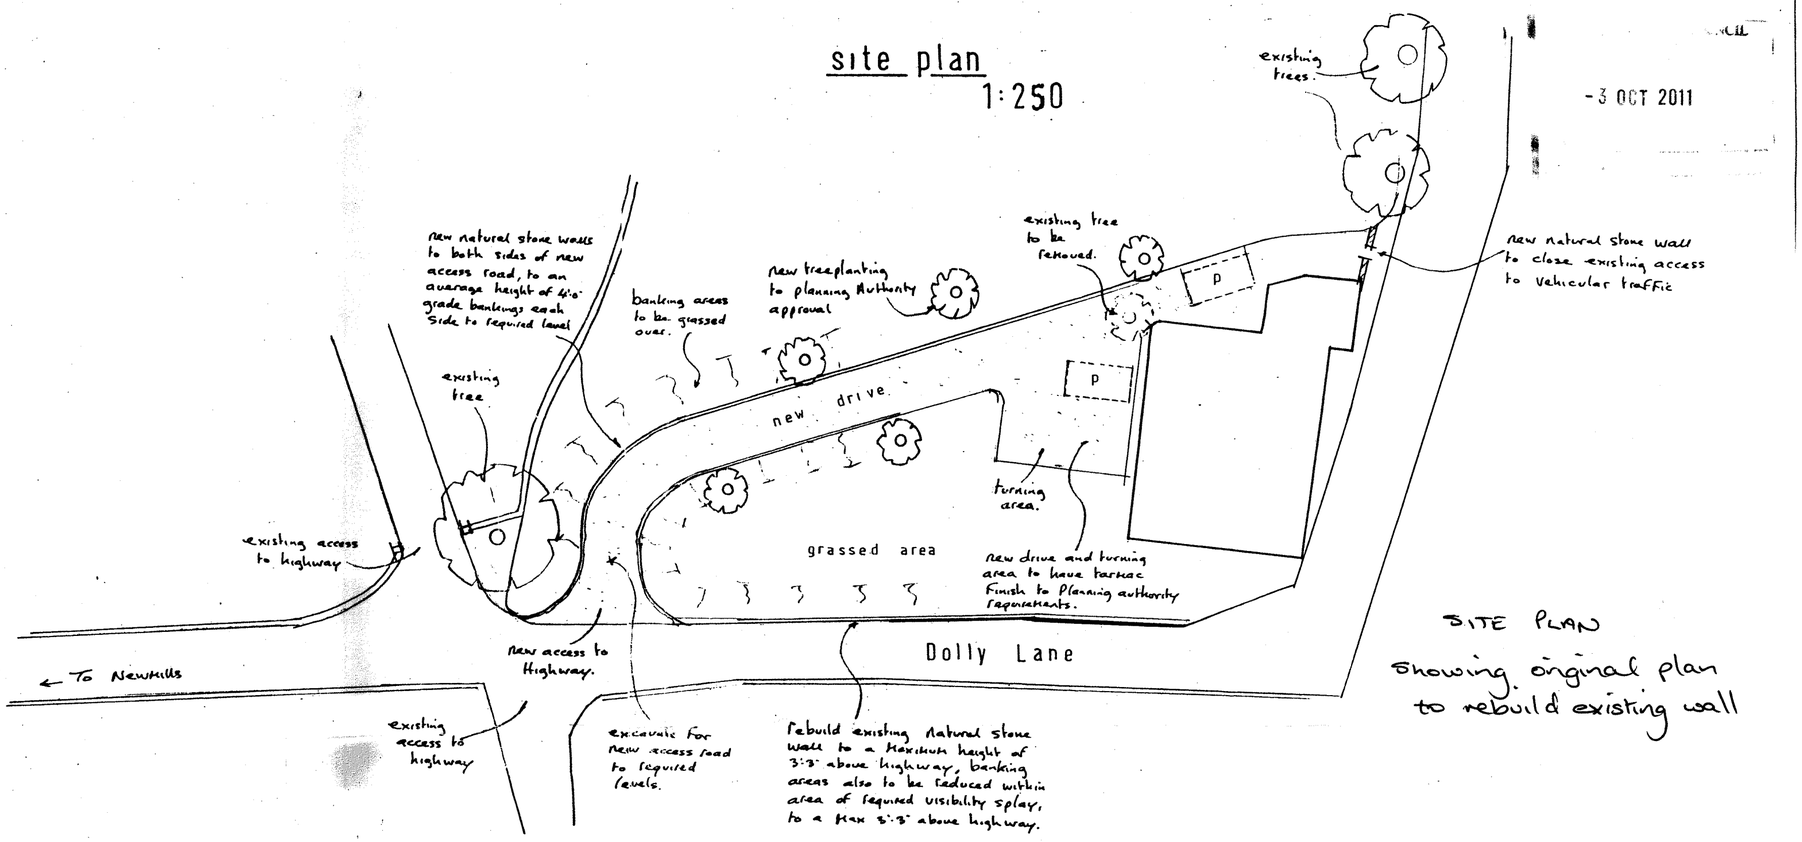

-3 OCT 2011

SITE PLAN
Showing original plan to rebuild existing wall

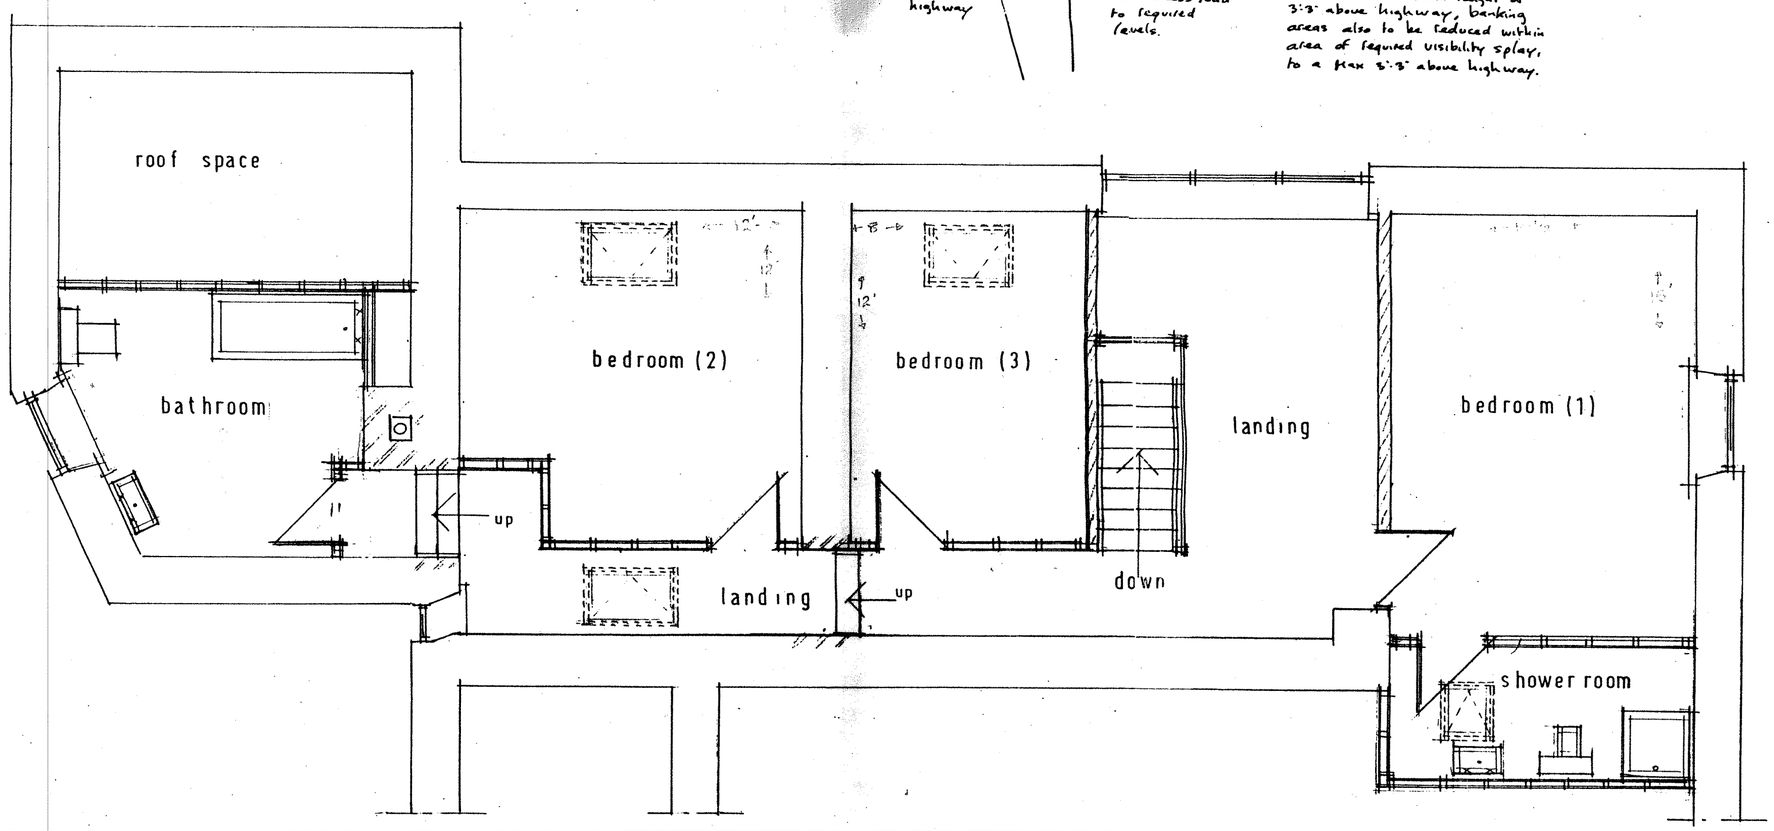

John F. Lomas, M.I.A.S. M.I.B.C.
Building Design & Planning Consultant
Rothbury, Chapel Road,
Hayfield, Stockport. Tel: 0663 745186

proposed first floor

Scale ¼" to 1'-0"