This drawing and design are copyright of the GRAHAM OATES ASSOCIATES.
Do Not Scale. Report all discrepancies, errors and omissions.
Verify all dimensions on site before commencing any work on site or preparing shop drawings.
All materials, components and workmanship are to comply with the relevant British Standards, Codes of Practice, and appropriate manufacturers recommendations that from time to time shall apply. For all specialist work, see relevant drawings.

EXTERNAL MATERIALS

Roof:	Plastisol coated profiled sheeting.
Walls:	natural gritstone and plastisol coated profile sheeting.
Windows:	Powder coated metal framed
Solar:	50kw array using Trina Solar 250. *(Total number of solar panels - 199)*

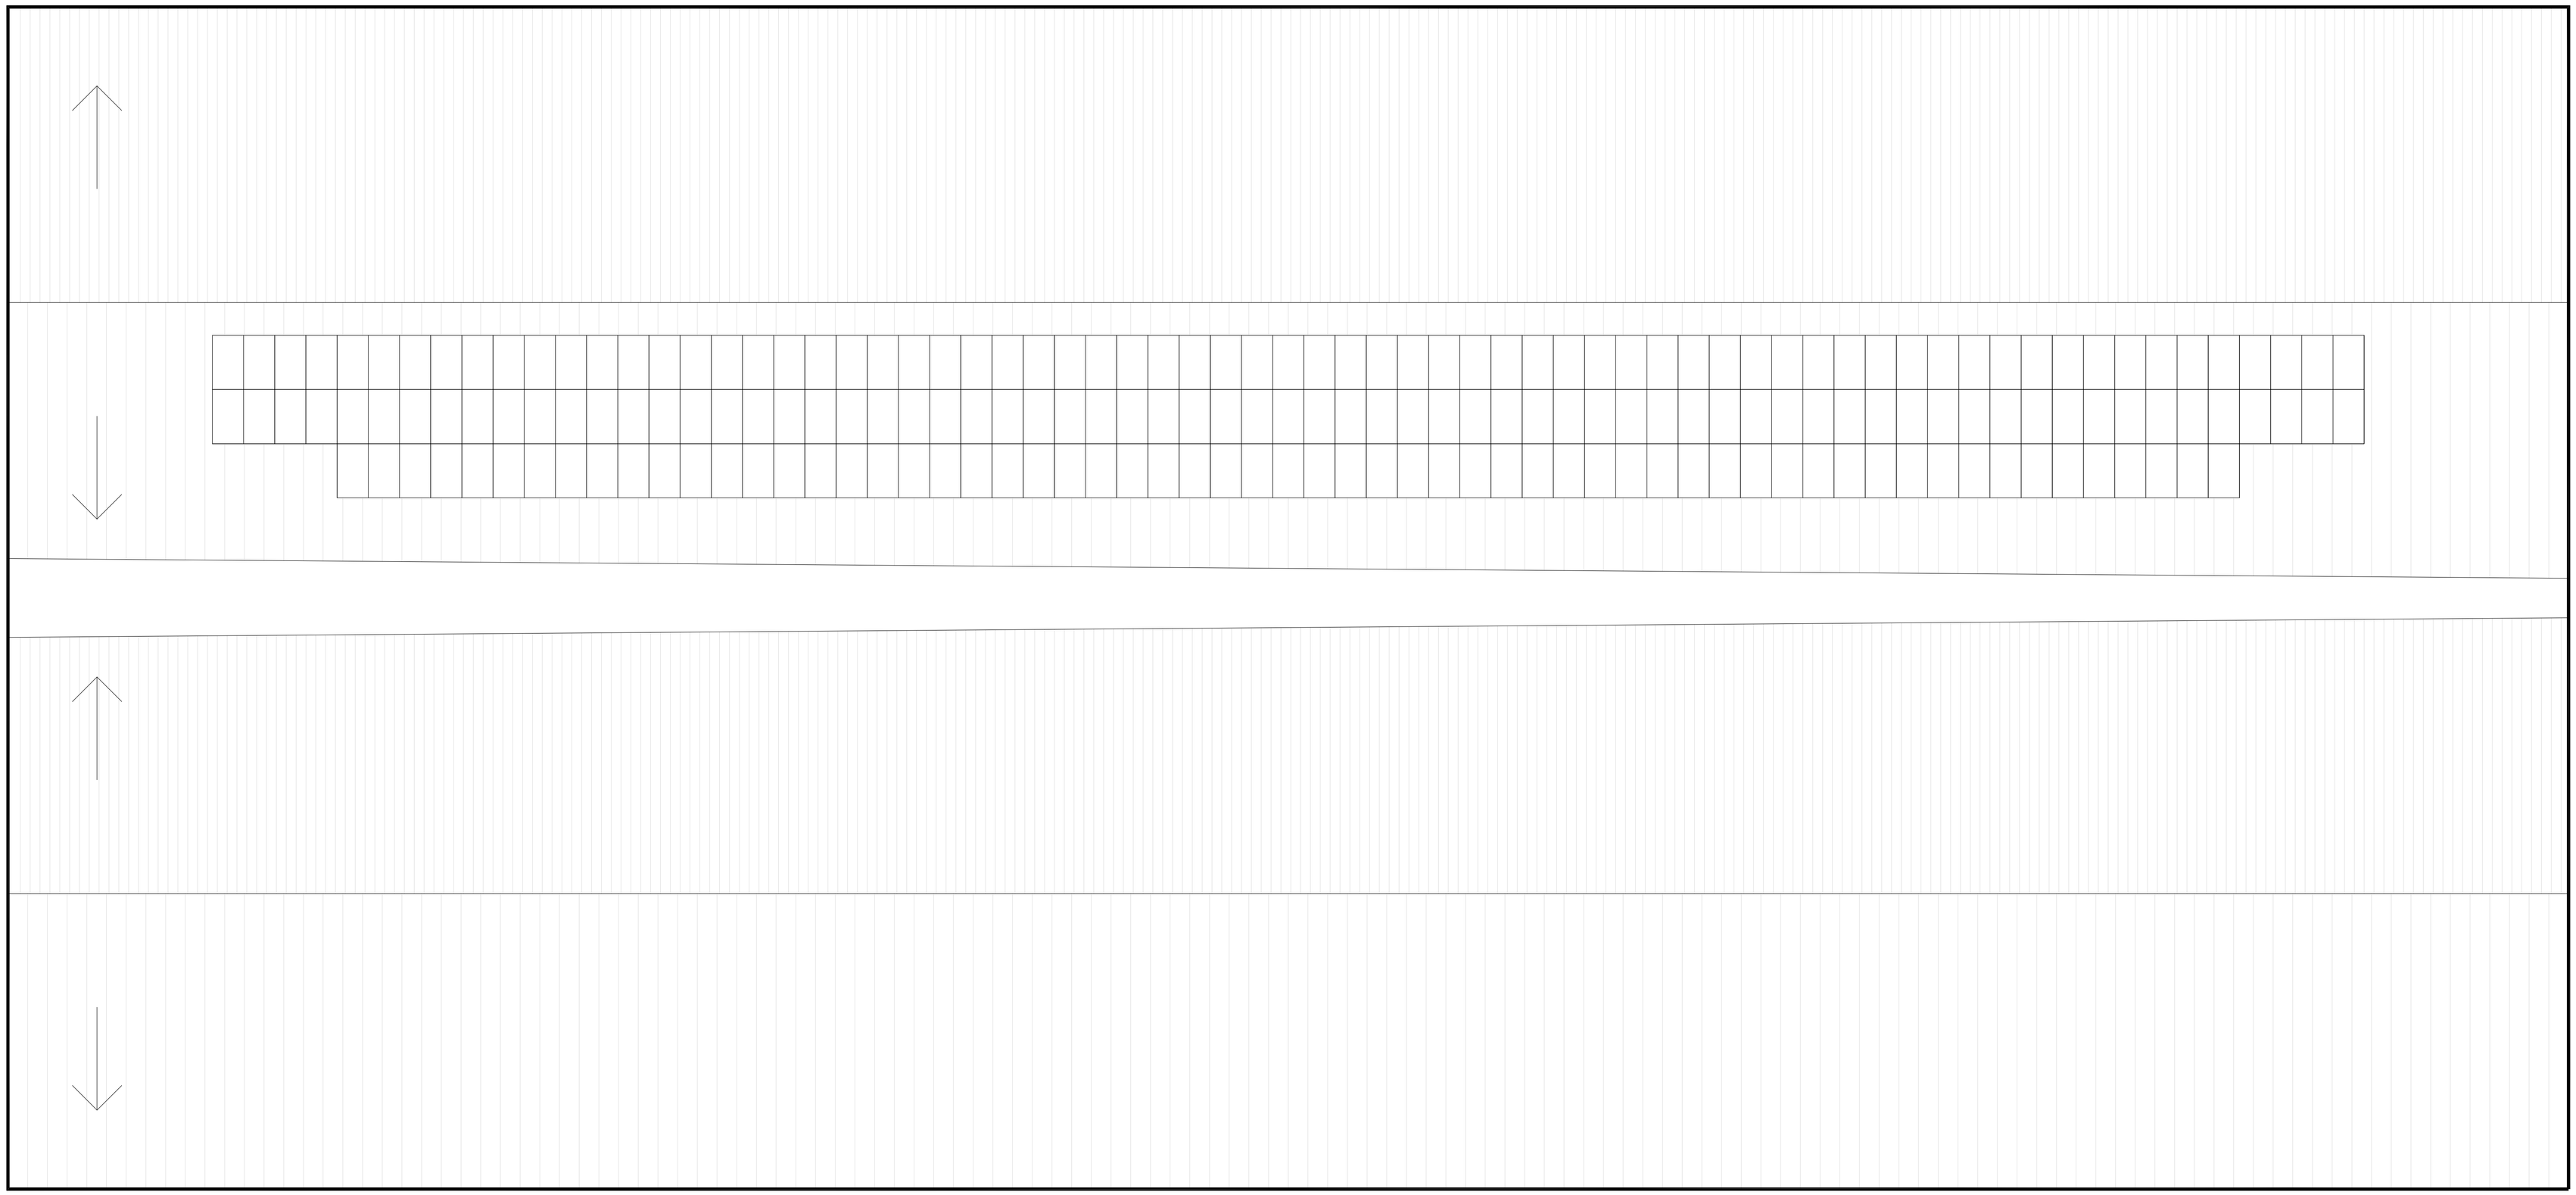

Proposed Roof Plan

Scale 1:100@A1

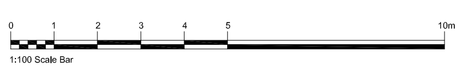

			Project: UNIT 3, Thornsett Trading Estate, Birch Vale, High Peak SK22 1AH.			**Graham Oates Associates** Hoath Farm Bekesbourne Lane Canterbury, Kent CT3 4AB Tel: 01227 457523 Fax: 01227 457523	
			Drawing Description: Proposed Roof Plan				
Rev.No:	Date:	Contents:	**Scale:** 1:100@A1	**Date:** SEPT 2011	**Drawn by**: LCS	**Drawing No:** 38 / 05	**Checked by:** GO