This drawing and design are copyright of the GRAHAM OATES ASSOCIATES.
Do Not Scale. Report all discrepancies, errors and omissions.
Verify all dimensions on site before commencing any work on site or preparing shop drawings.
All materials, components and workmanship are to comply with the relevant British Standards, Codes of Practice, and appropriate manufacturers recommendations that from time to time shall apply. For all specialist work, see relevant drawings.

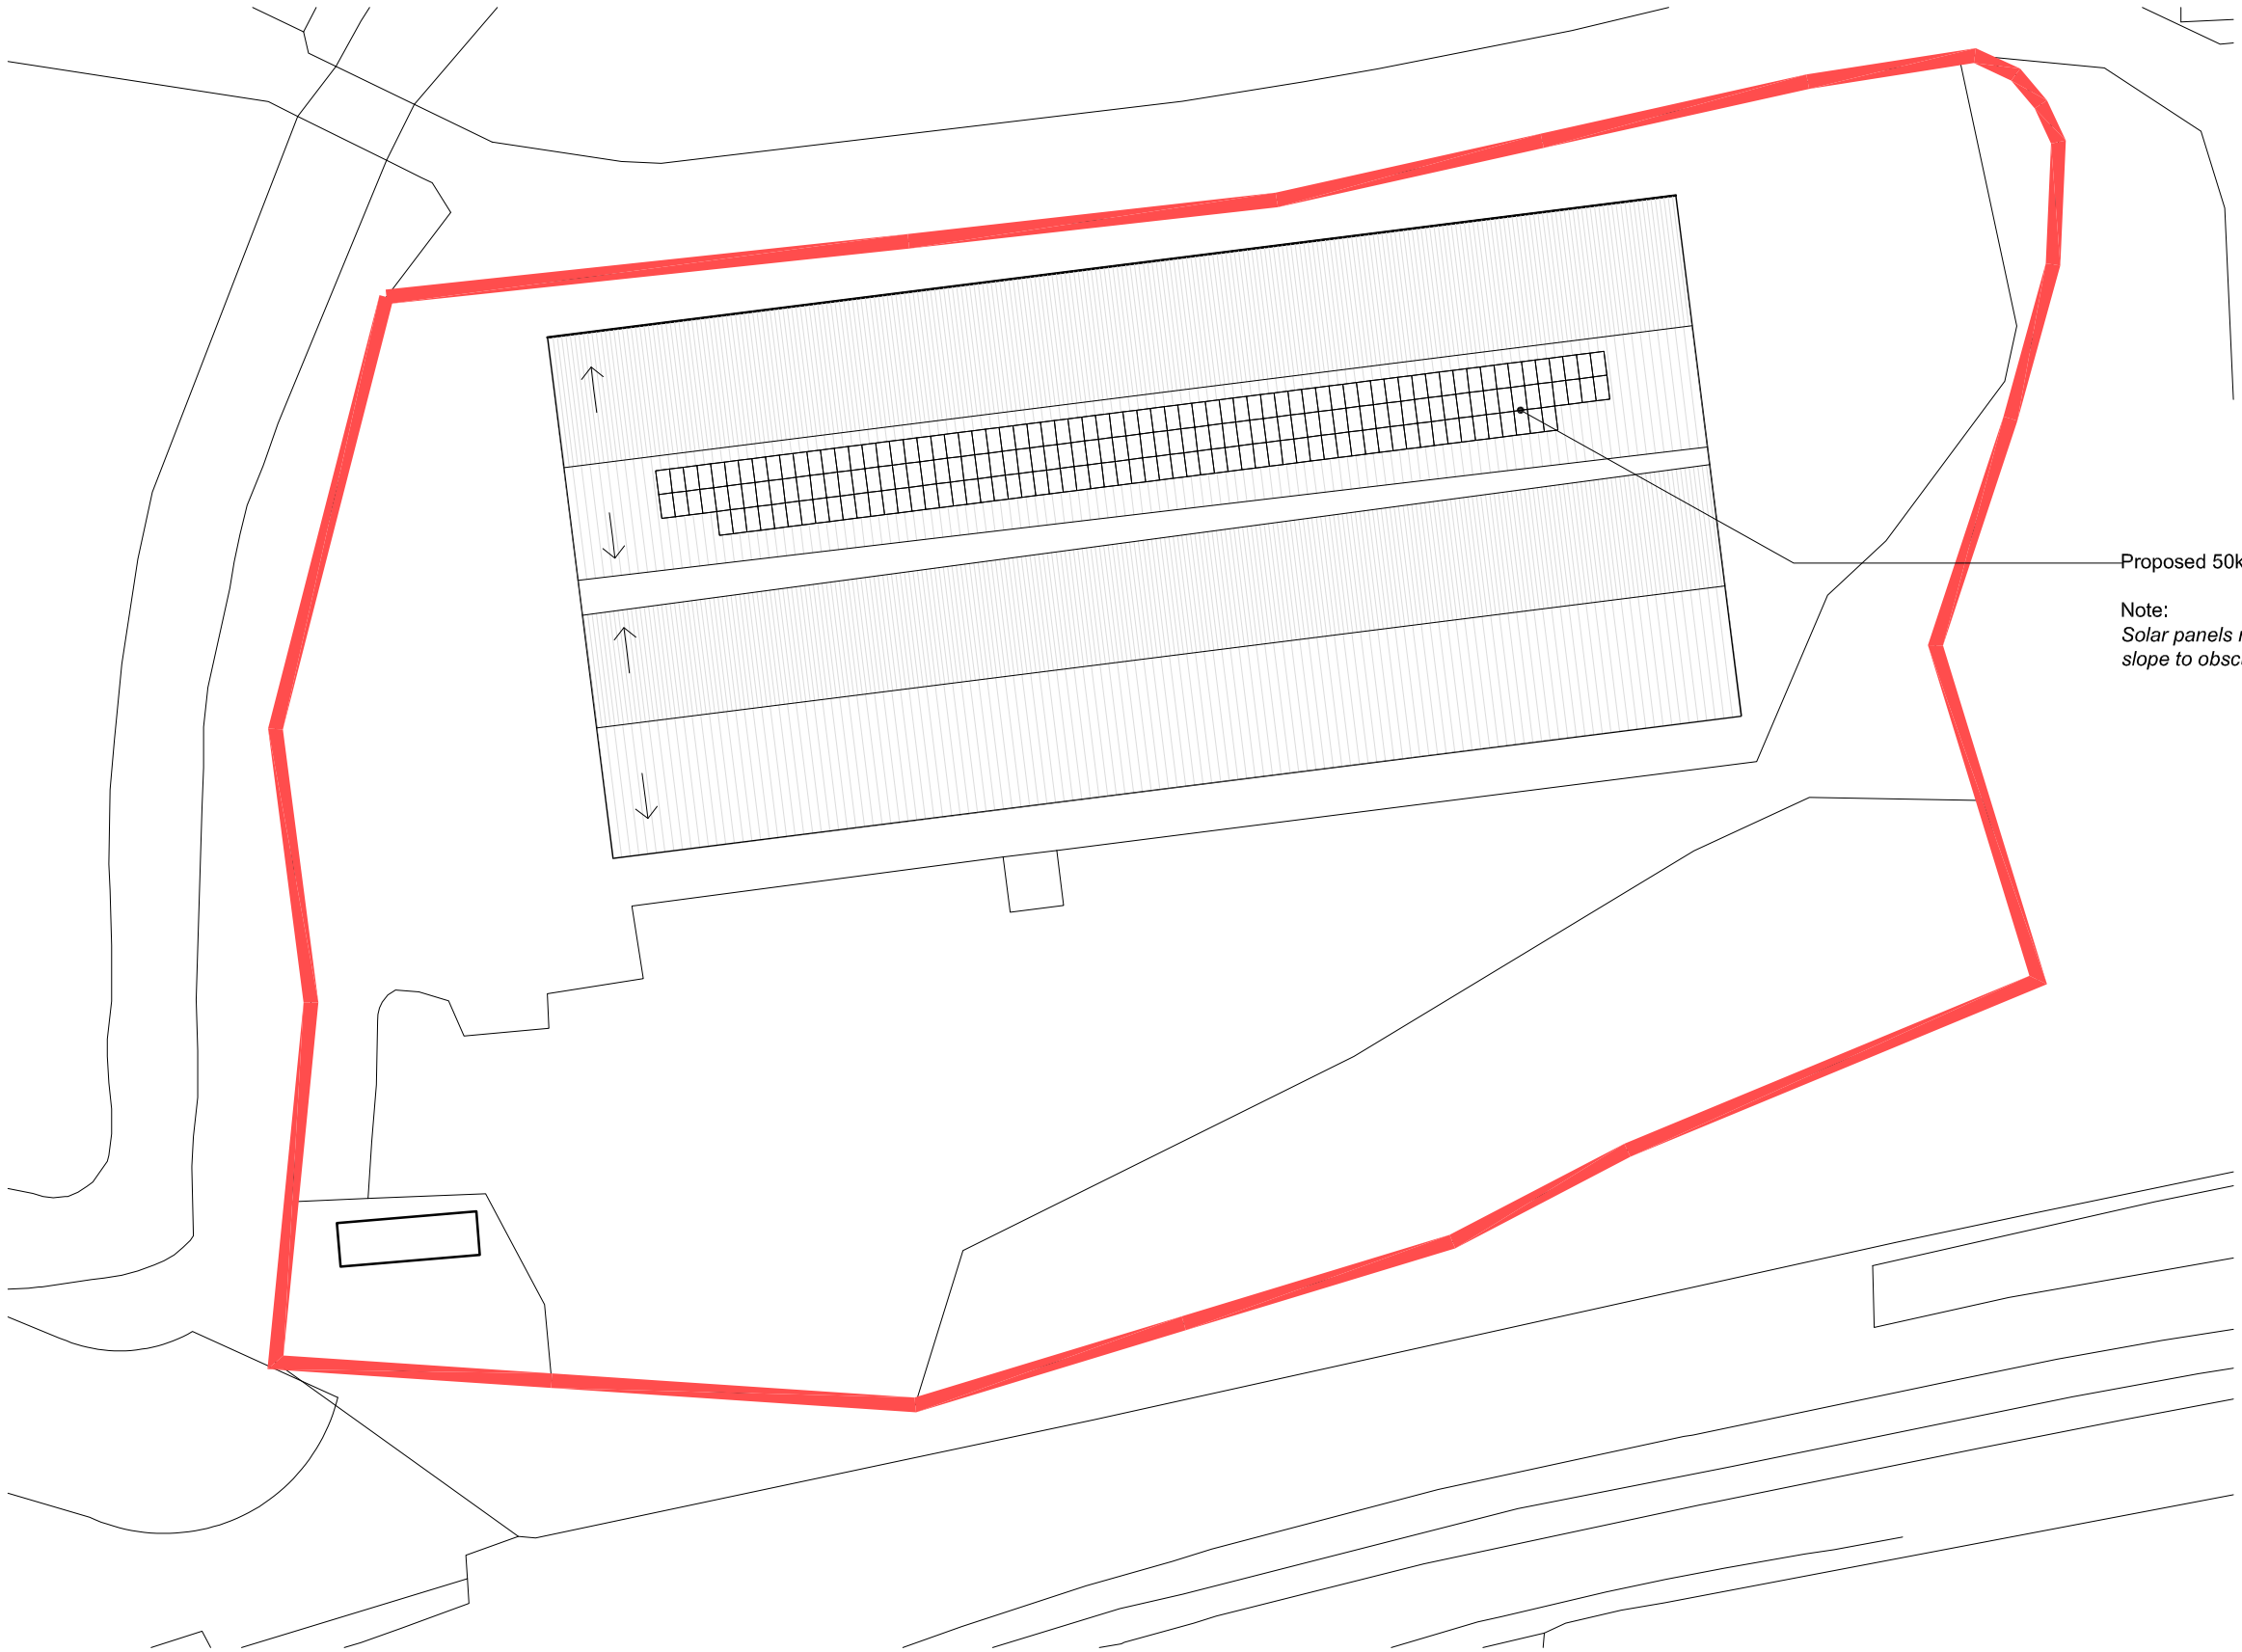

Site Layout Plan

Scale 1:500@A3

0 1 2 3 4 5 10m

1:100 Scale Bar

			Project: UNIT 3, Thornsett Trading Estate, Birch Vale, High Peak SK22 1AH.			**Graham Oates Associates** Hoath Farm Bekesbourne Lane Canterbury, Kent CT3 4AB Tel: 01227 457523 Fax: 01227 457523	
			Drawing Description: Site Layout Plan				
Rev.No:	Date:	Contents:	**Scale:** 1:500@A3	**Date:** SEPT 2011	**Drawn by**: LCS	**Drawing No:** 38 / 02	**Checked by:** GO