
HPK/2011/0499

COUNCIL
SITE
RECEIVED
04 OCT 2011
PLANNING



EXISTING ELEVATION.

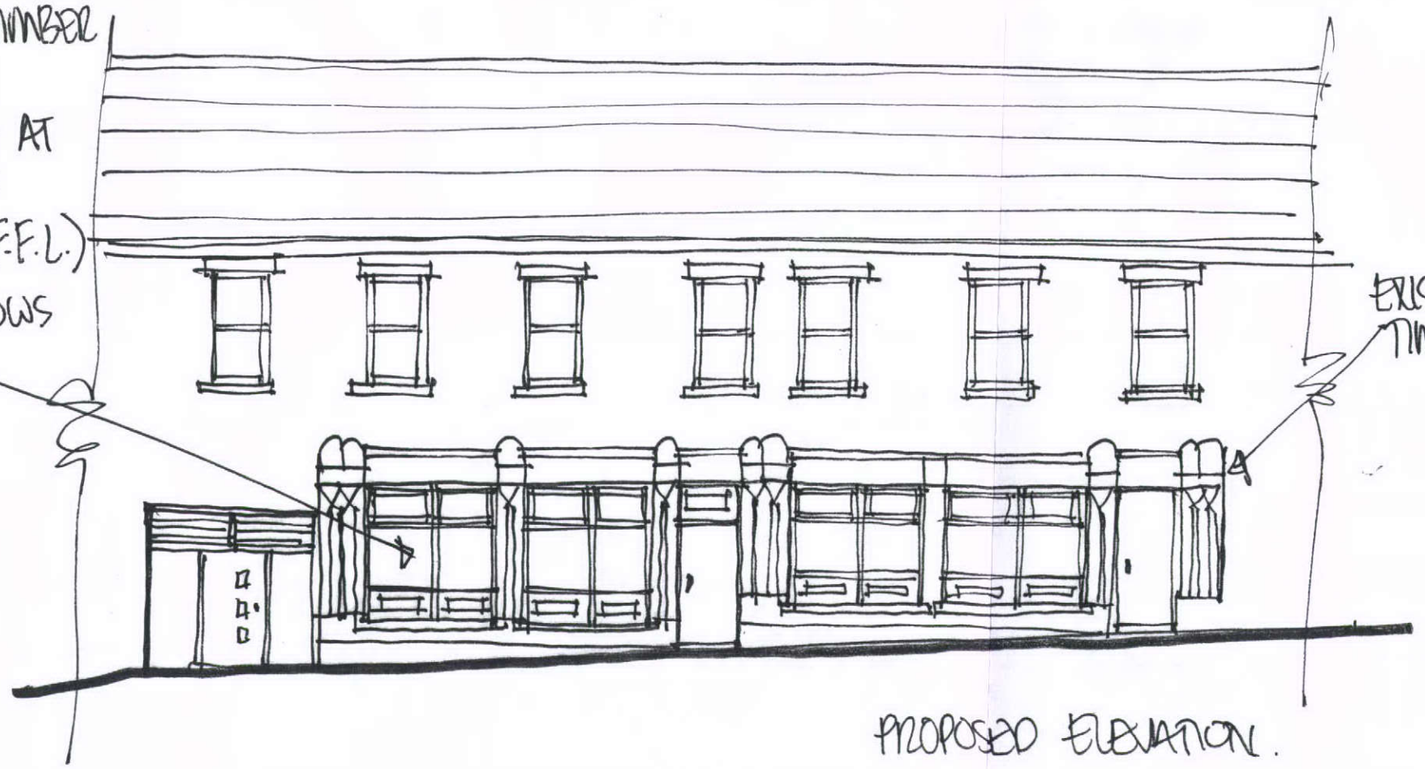

PROPOSED ELEVATION.

EXISTING & PROPOSED FRONT ELEVATION: DRWG No 4.
26/30 UNION RD. NEW MILLS.
CHANGE OF USE & ALTERATIONS TO FRONT ELEVATION. 1:100 @ A3.