
HPK/2011/0499

COUNCIL
04 OCT 2011

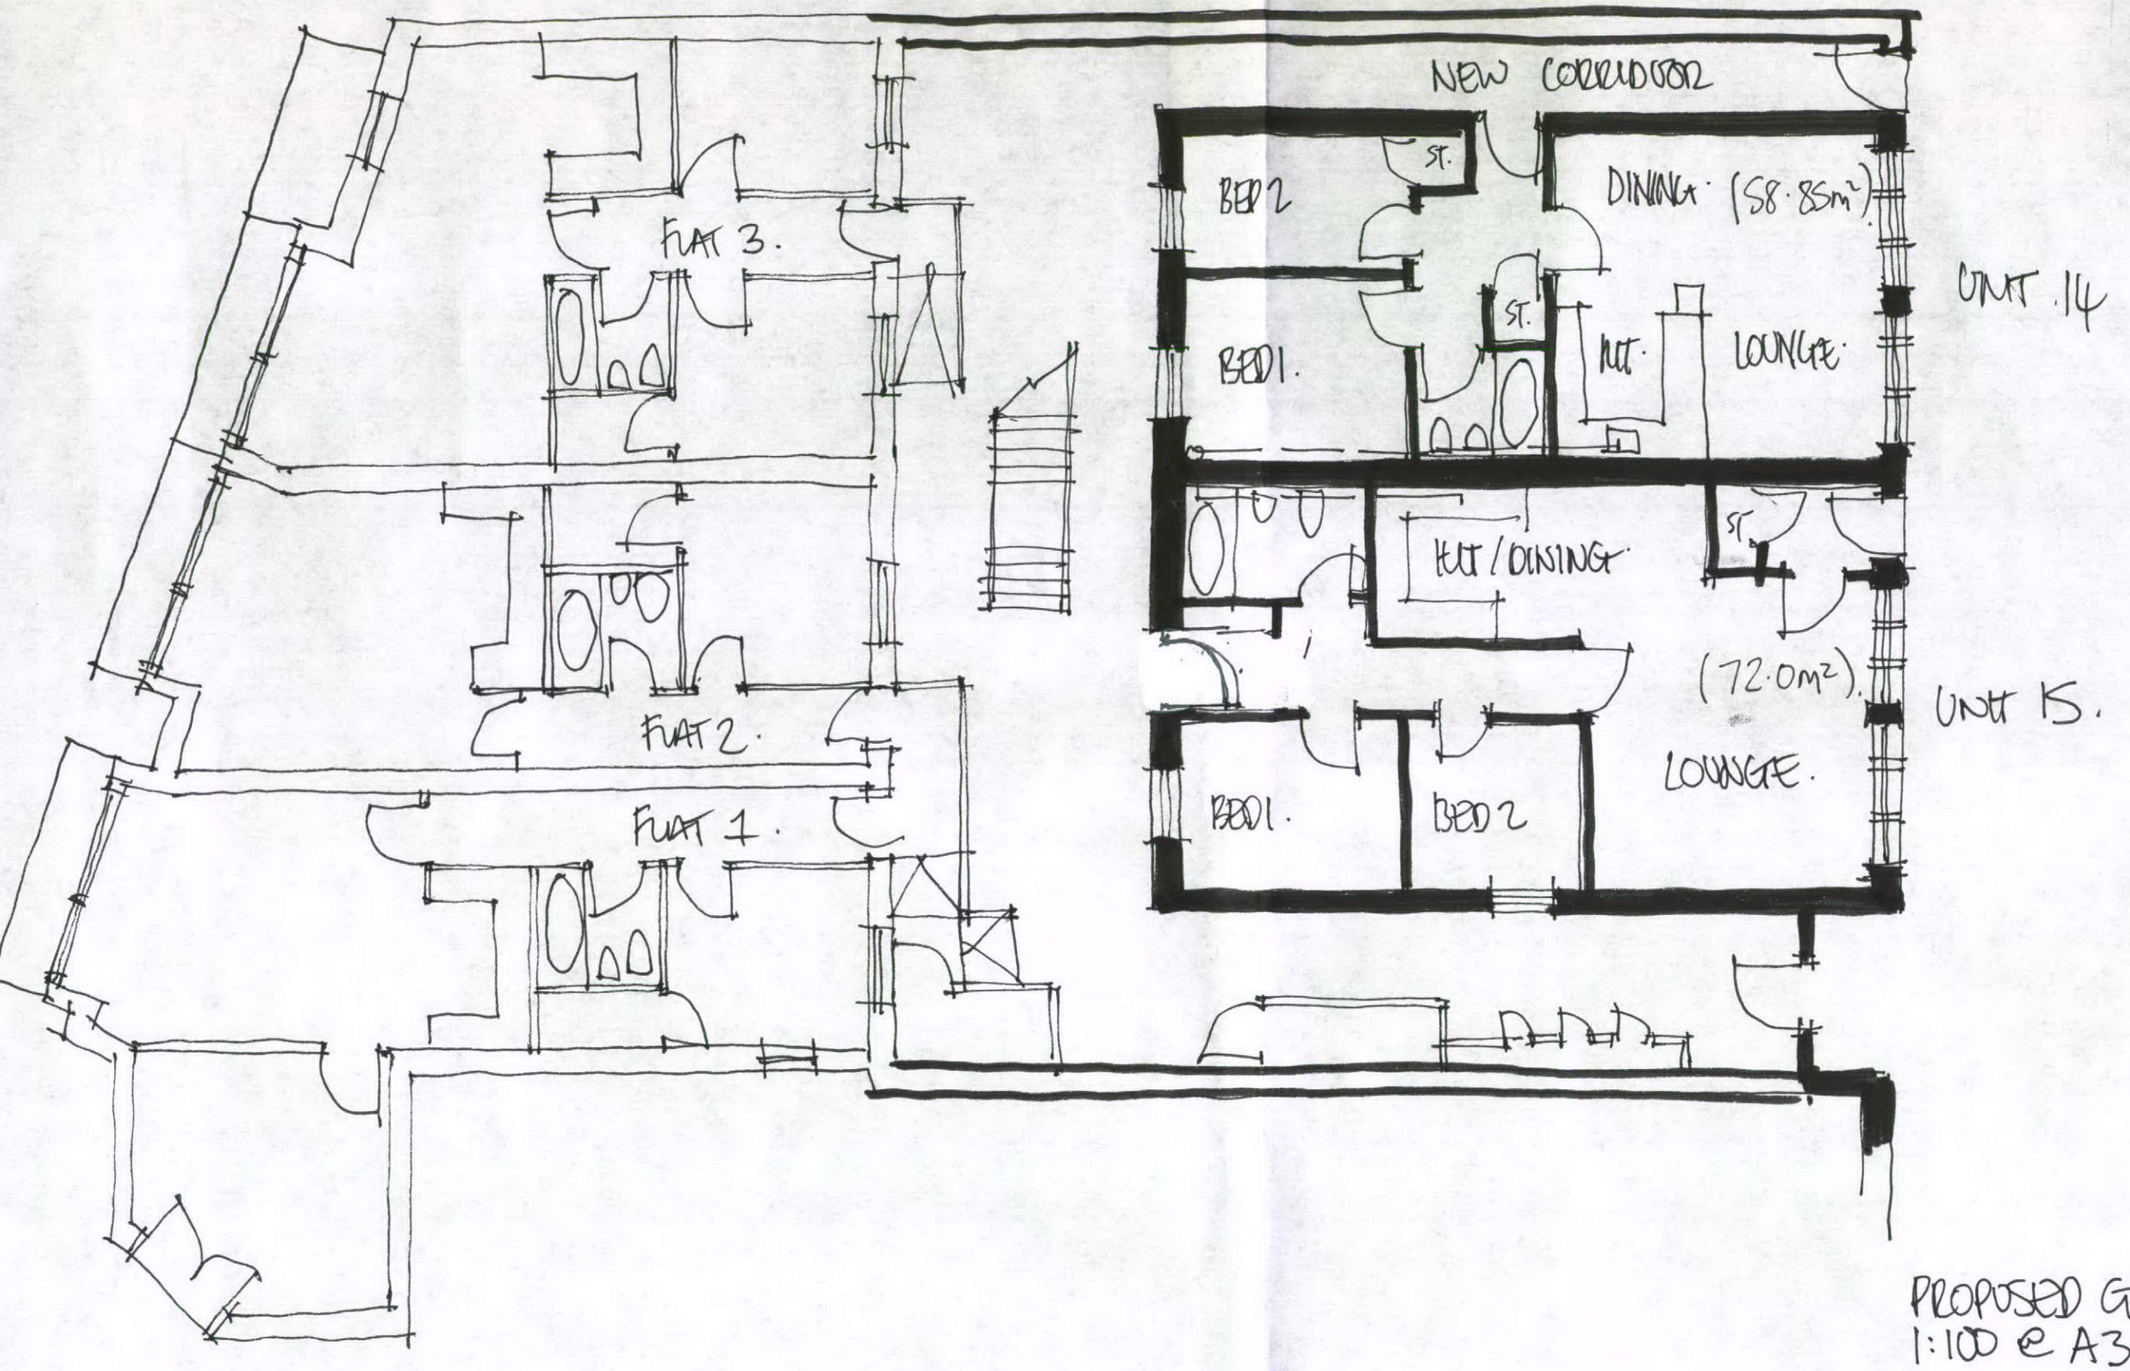

PROPOSED GROUND FLOOR PLAN
1:100 @ A3 - DRWG Nº 3 A.

26/30 UNION RD, NEW MILLS

CHANGE OF USE FROM A1 TO RESIDENTIAL: UNITS 14 & 15
& ALTERATIONS TO FRONT ELEVATION.

REV. A : DOOR ADDED (UNIT 15)