
EXISTING + PROPOSED FLOOR PLAN (2)

28 HIGH ST BUXTON SK17 6EU

Ref: HPK/2011/0490

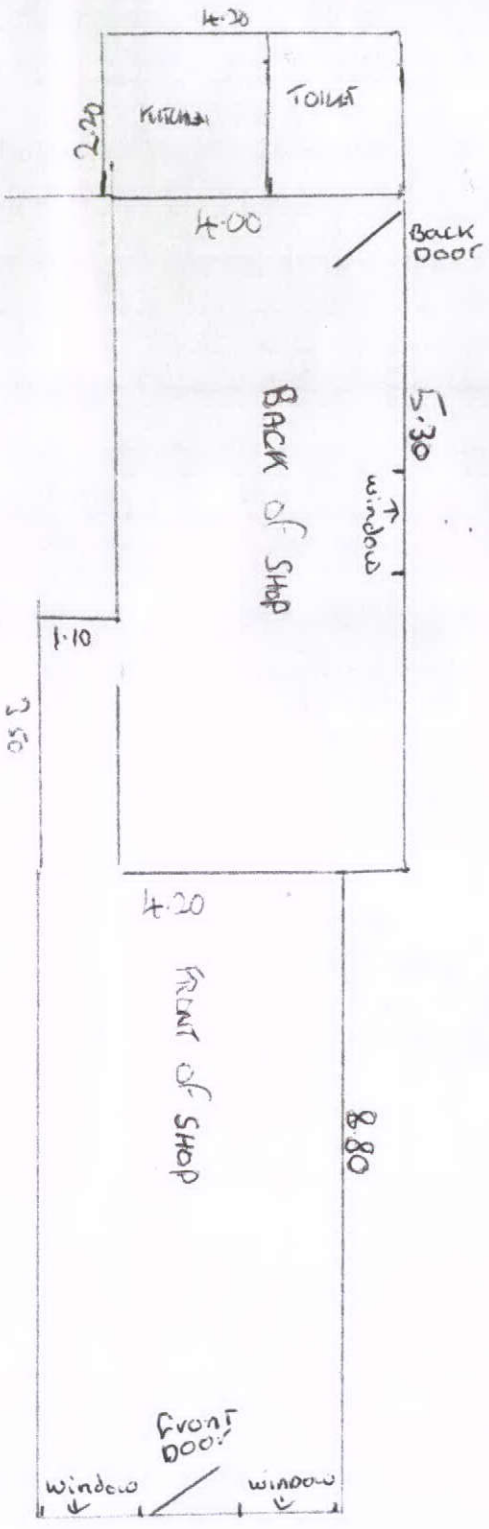

SCALE 1:100

PAVEMENT

KERB.

← HIGH STREET →