

SINGLE STOREY BUILDING FLOOR PLANS

COUNCIL
06 OCT 2011

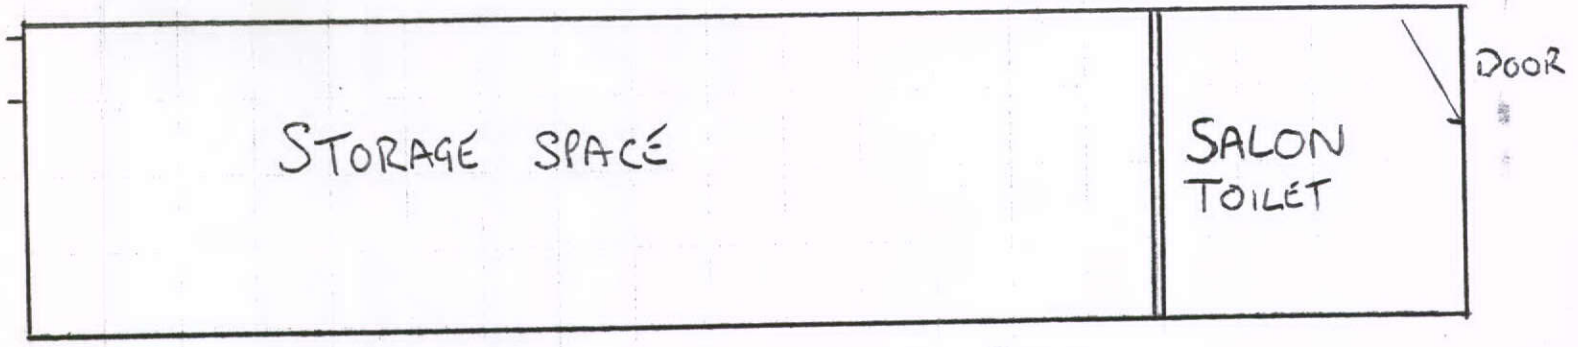

EXISTING FLOOR PLAN

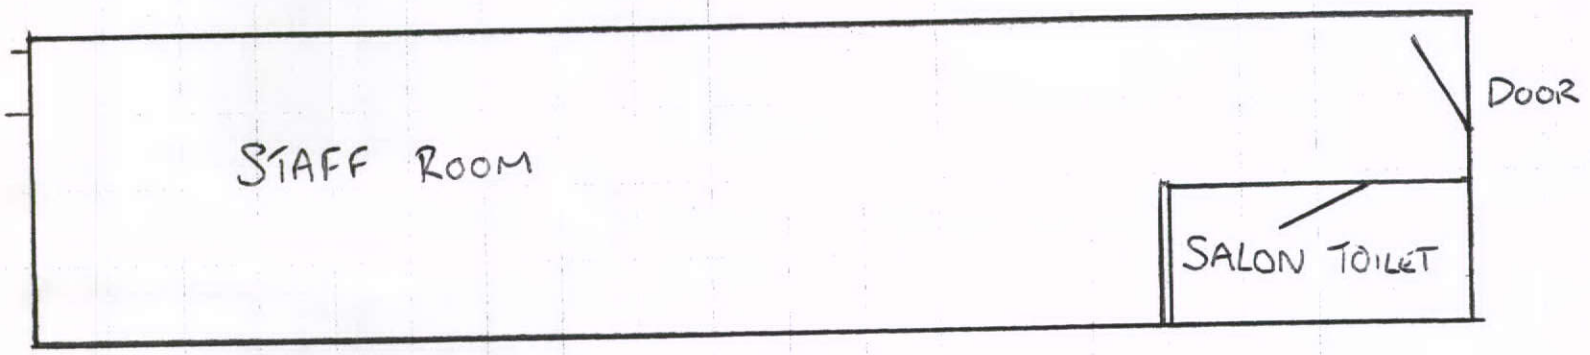

PROPOSED FLOOR PLAN

SCALE 1:50

06 OCT 2011