HPK/2011/0544 Plan 3

Northern Elevation 1:50

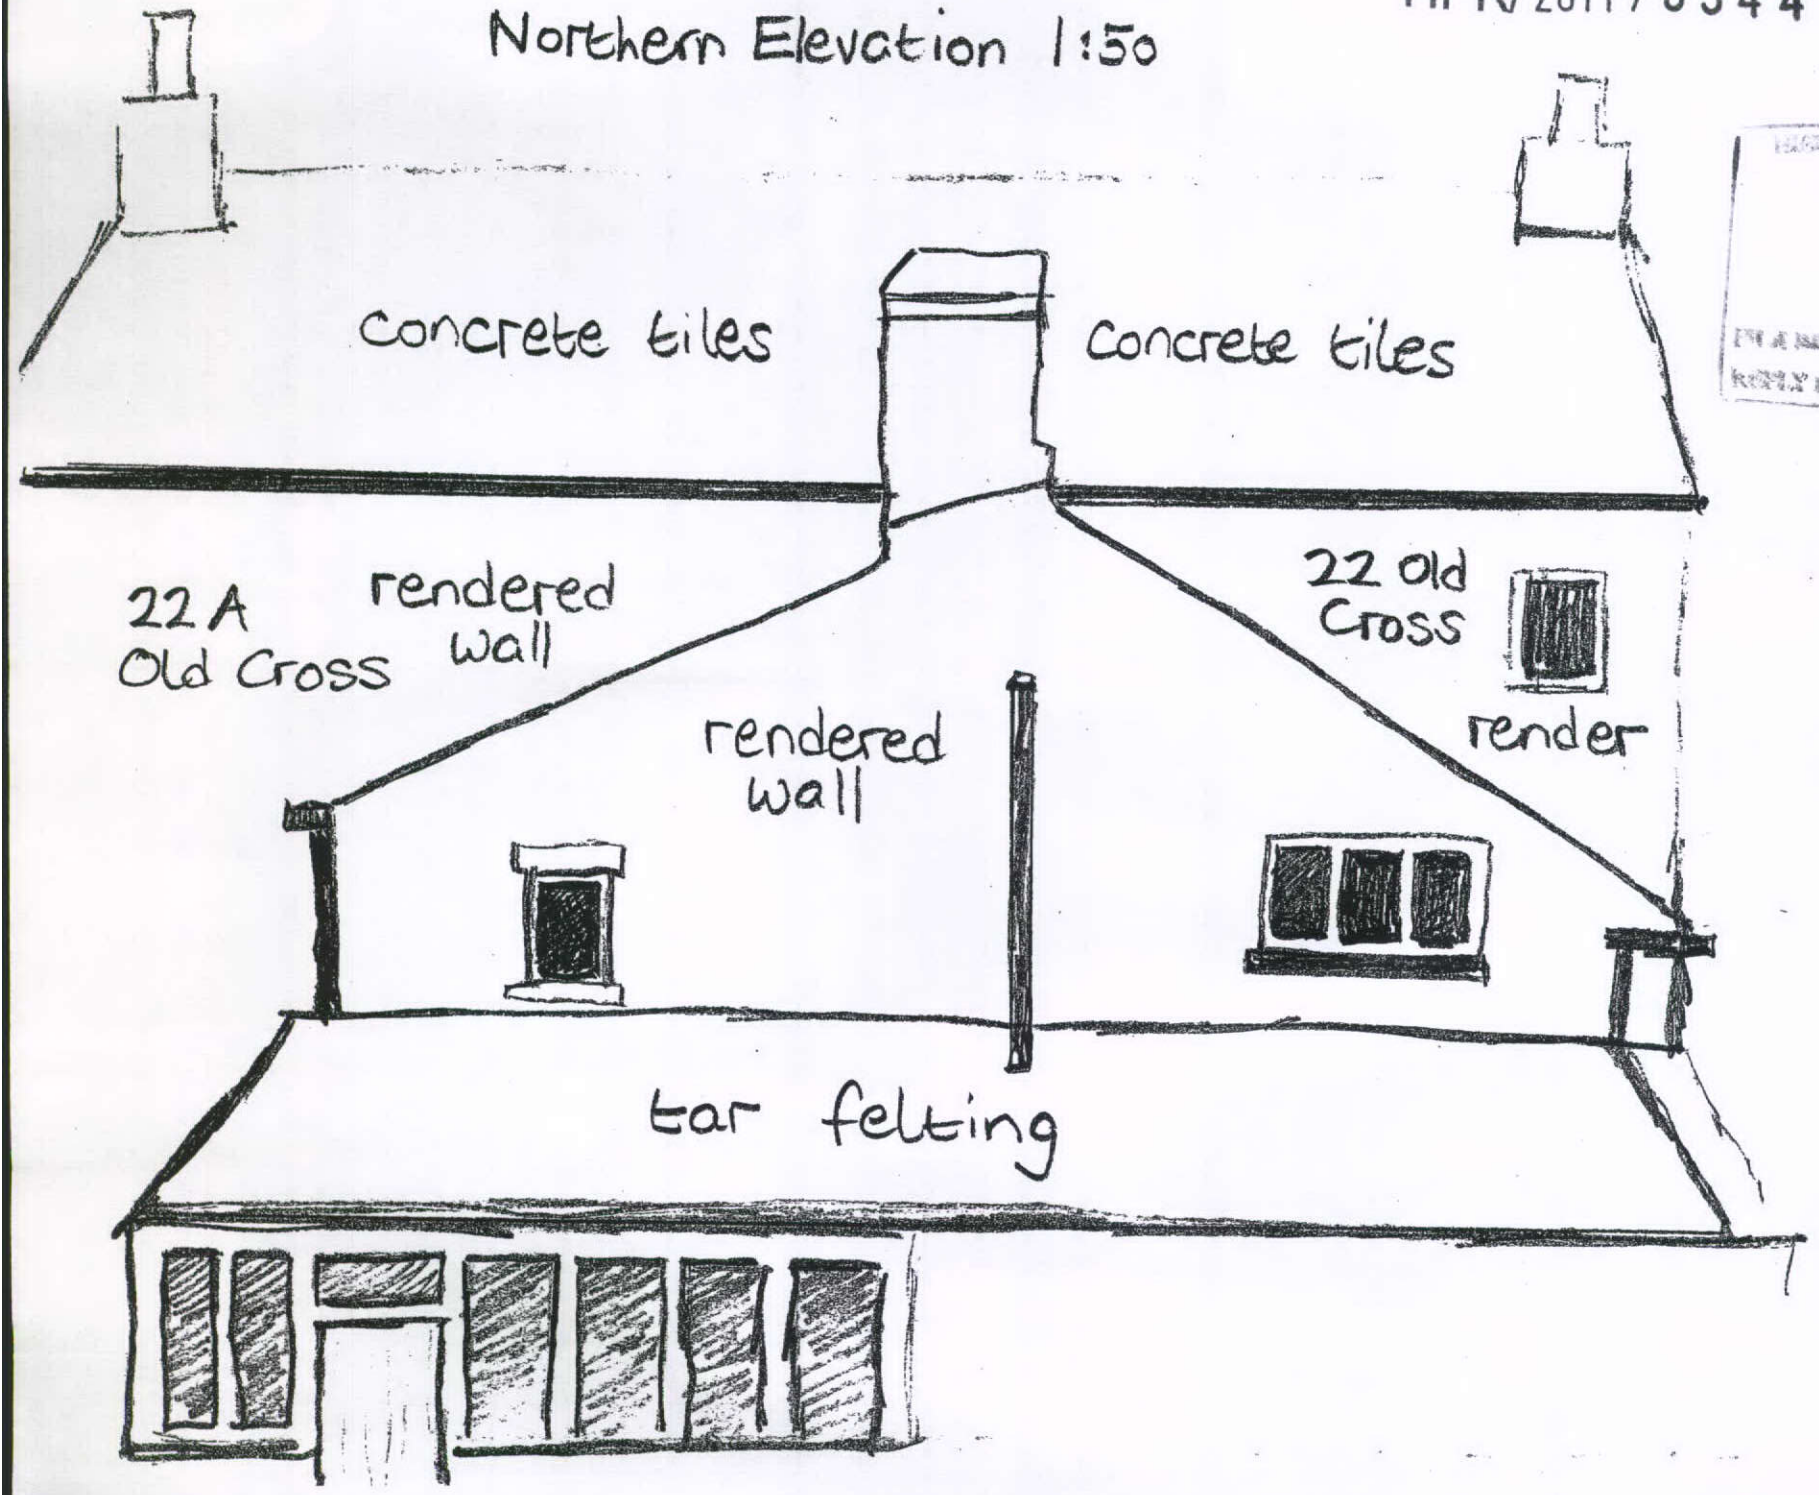

RECEIVED
03 OCT 2011