HPK/2011/0544 Plan 4

Profile of the roof of the rear extension at 22, Old Cross Old Glossop.

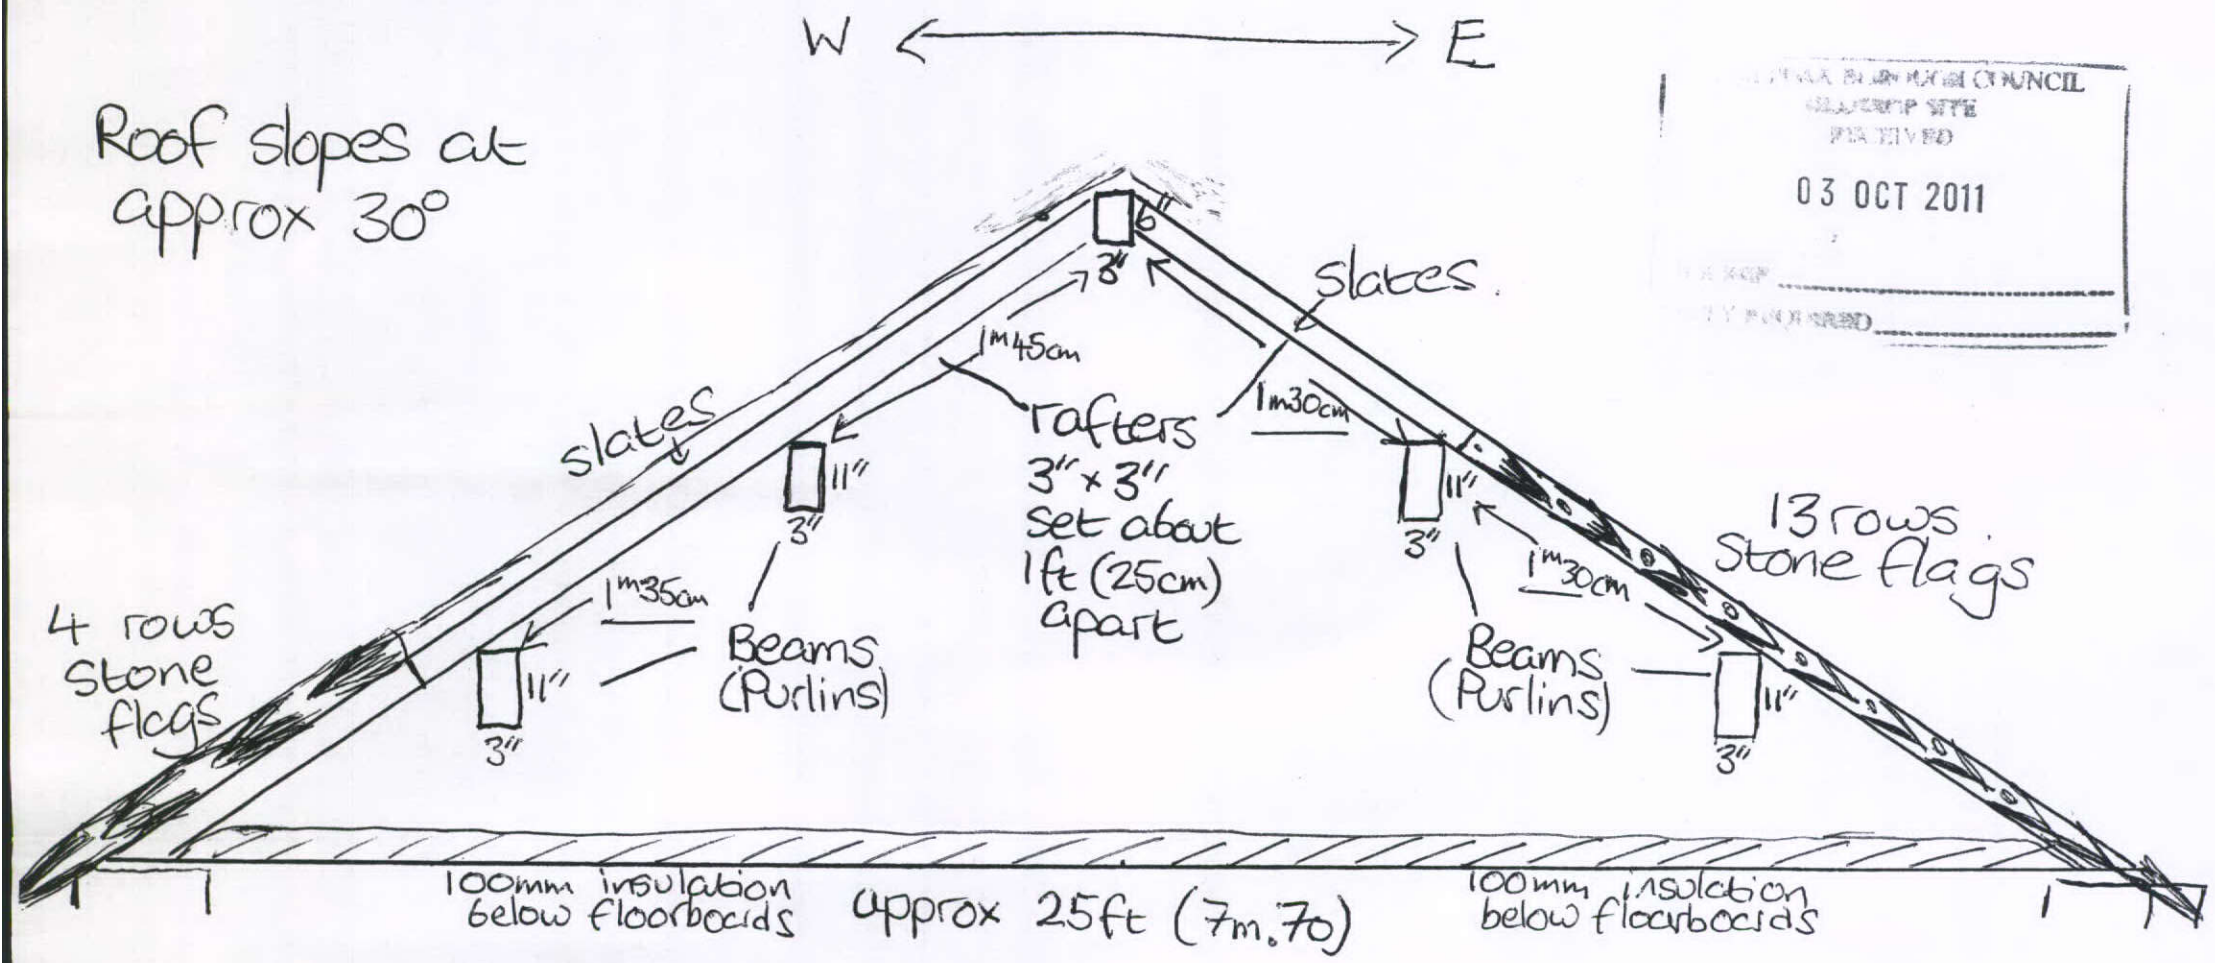

COUNCIL
SITE
RECEIVED
03 OCT 2011

A.P. Dobson 20/7/11

04