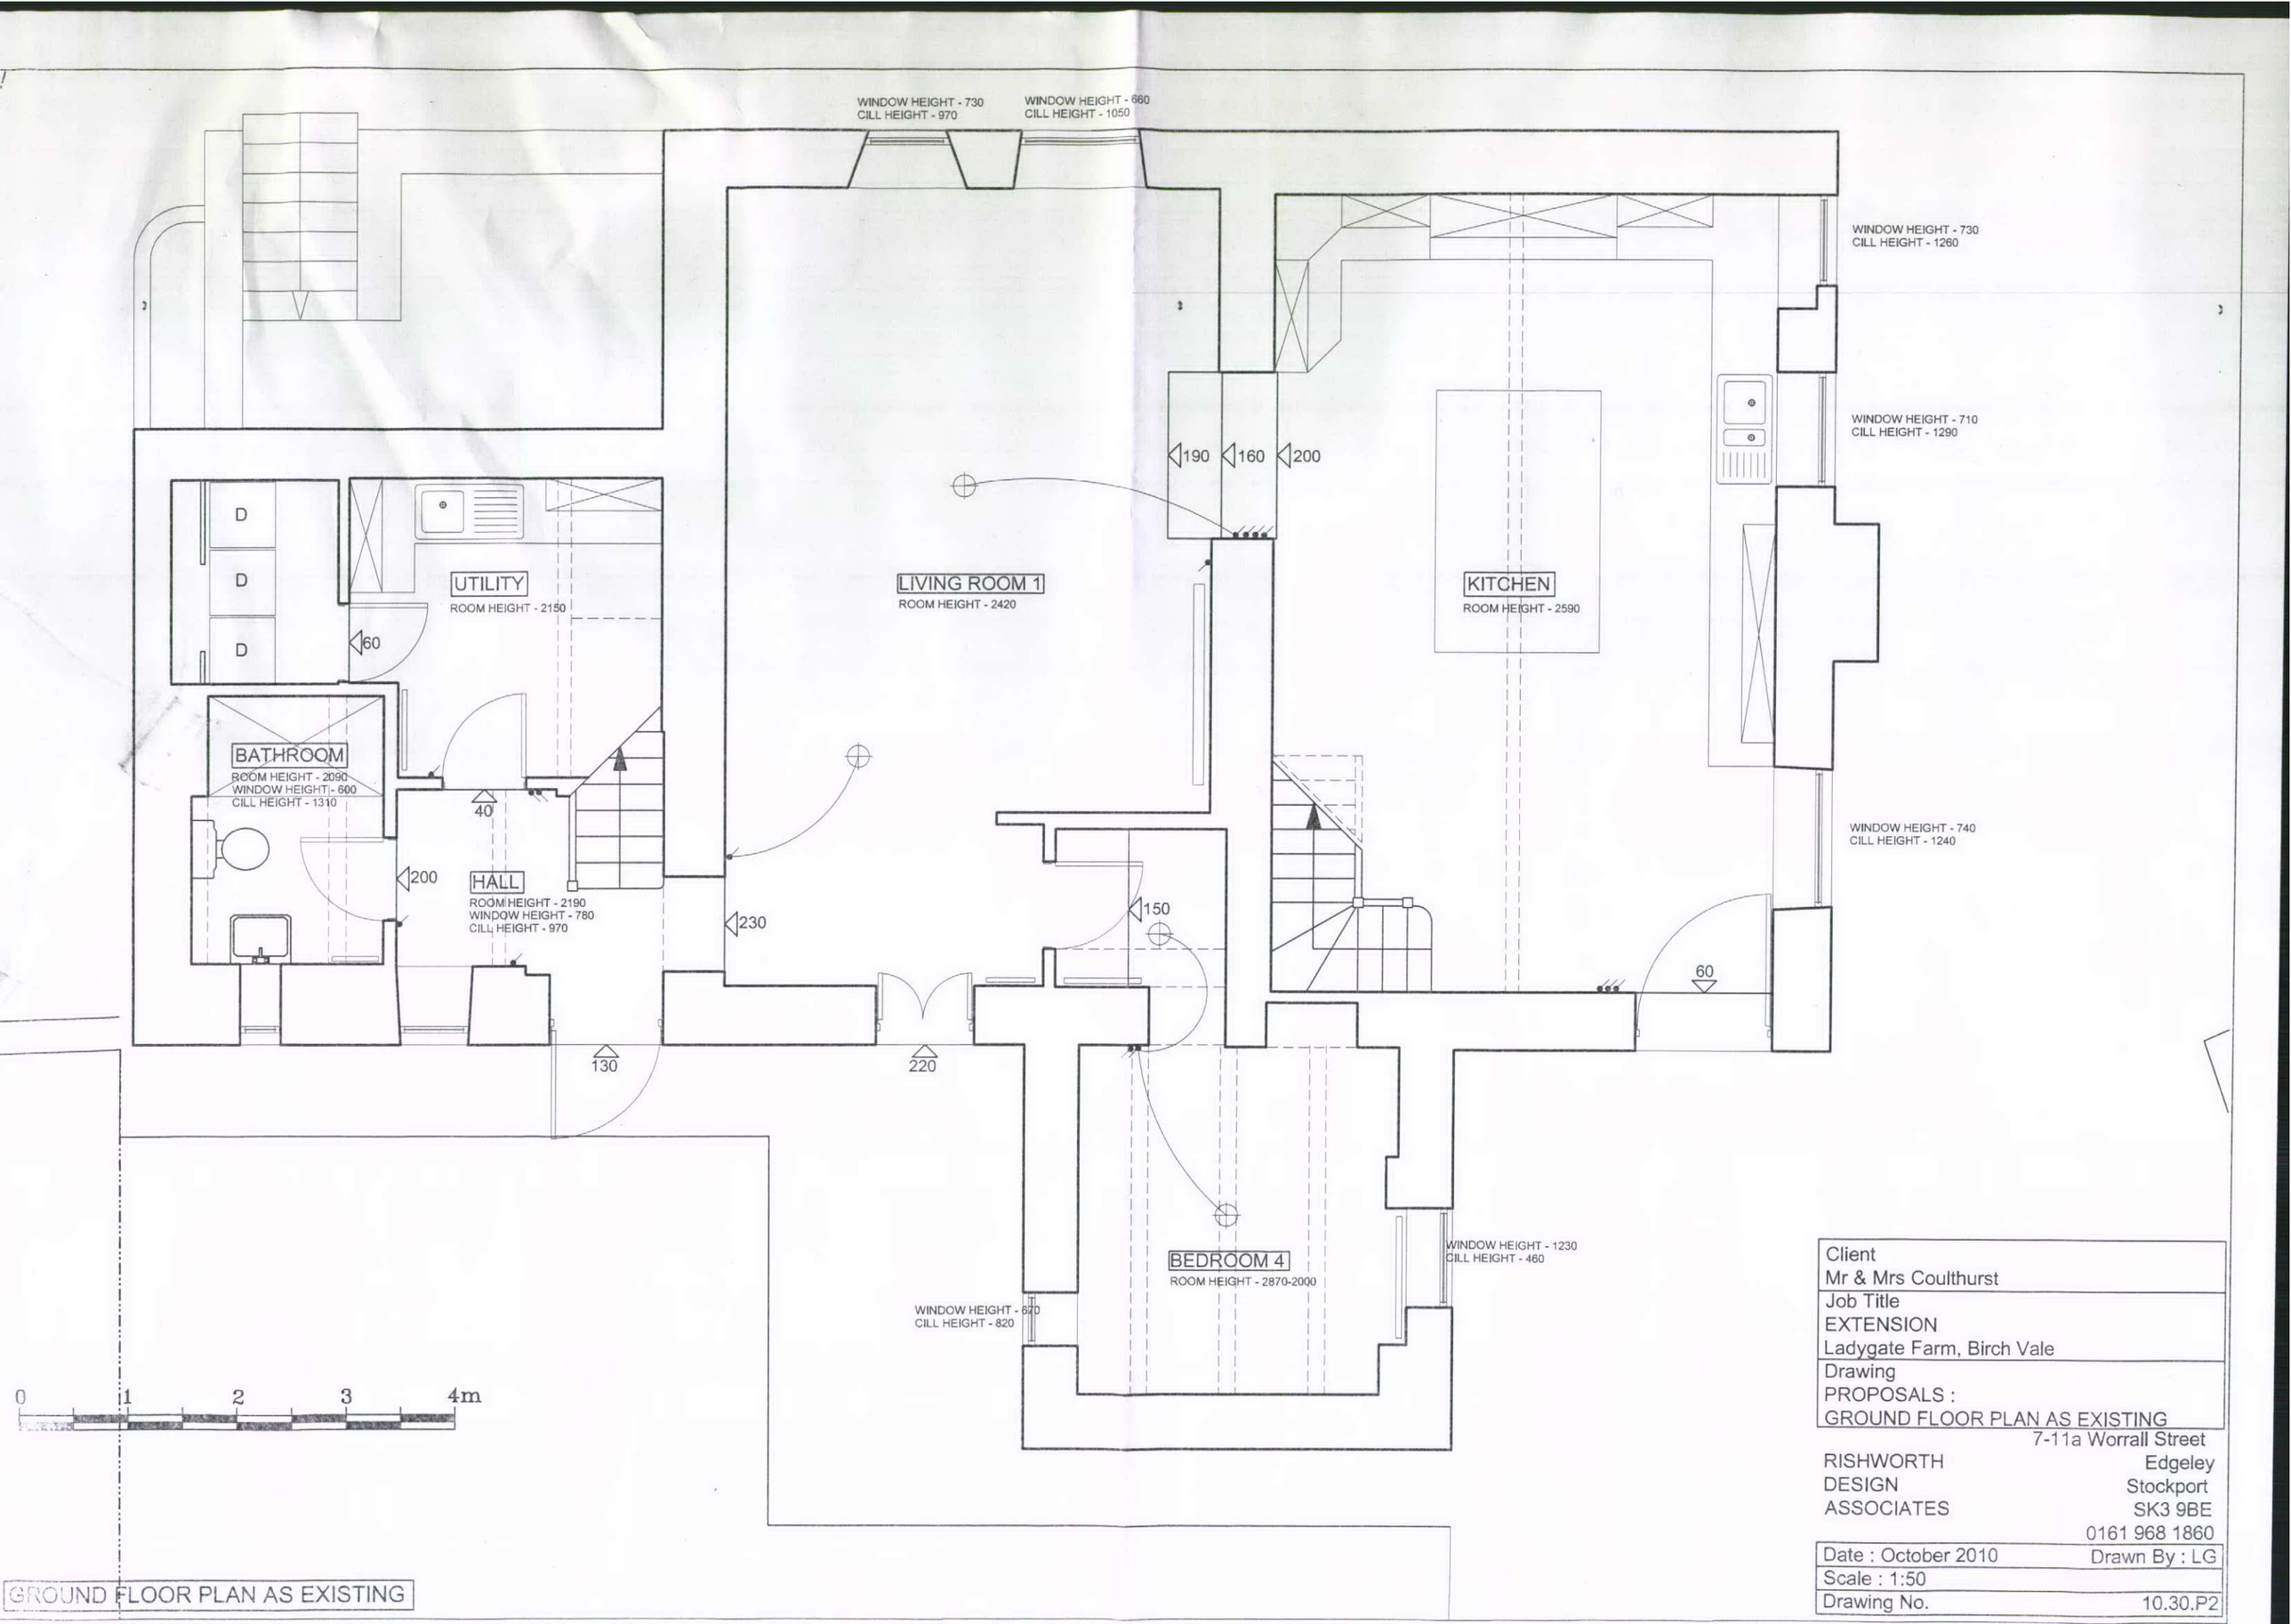

GROUND FLOOR PLAN AS EXISTING

Client	Mr & Mrs Coulthurst
Job Title	EXTENSION Ladygate Farm, Birch Vale
Drawing	PROPOSALS : GROUND FLOOR PLAN AS EXISTING

RISHWORTH DESIGN ASSOCIATES

7-11a Worrall Street
Edgeley
Stockport
SK3 9BE
0161 968 1860

Date : October 2010	Drawn By : LG
Scale : 1:50	
Drawing No.	10.30.P2