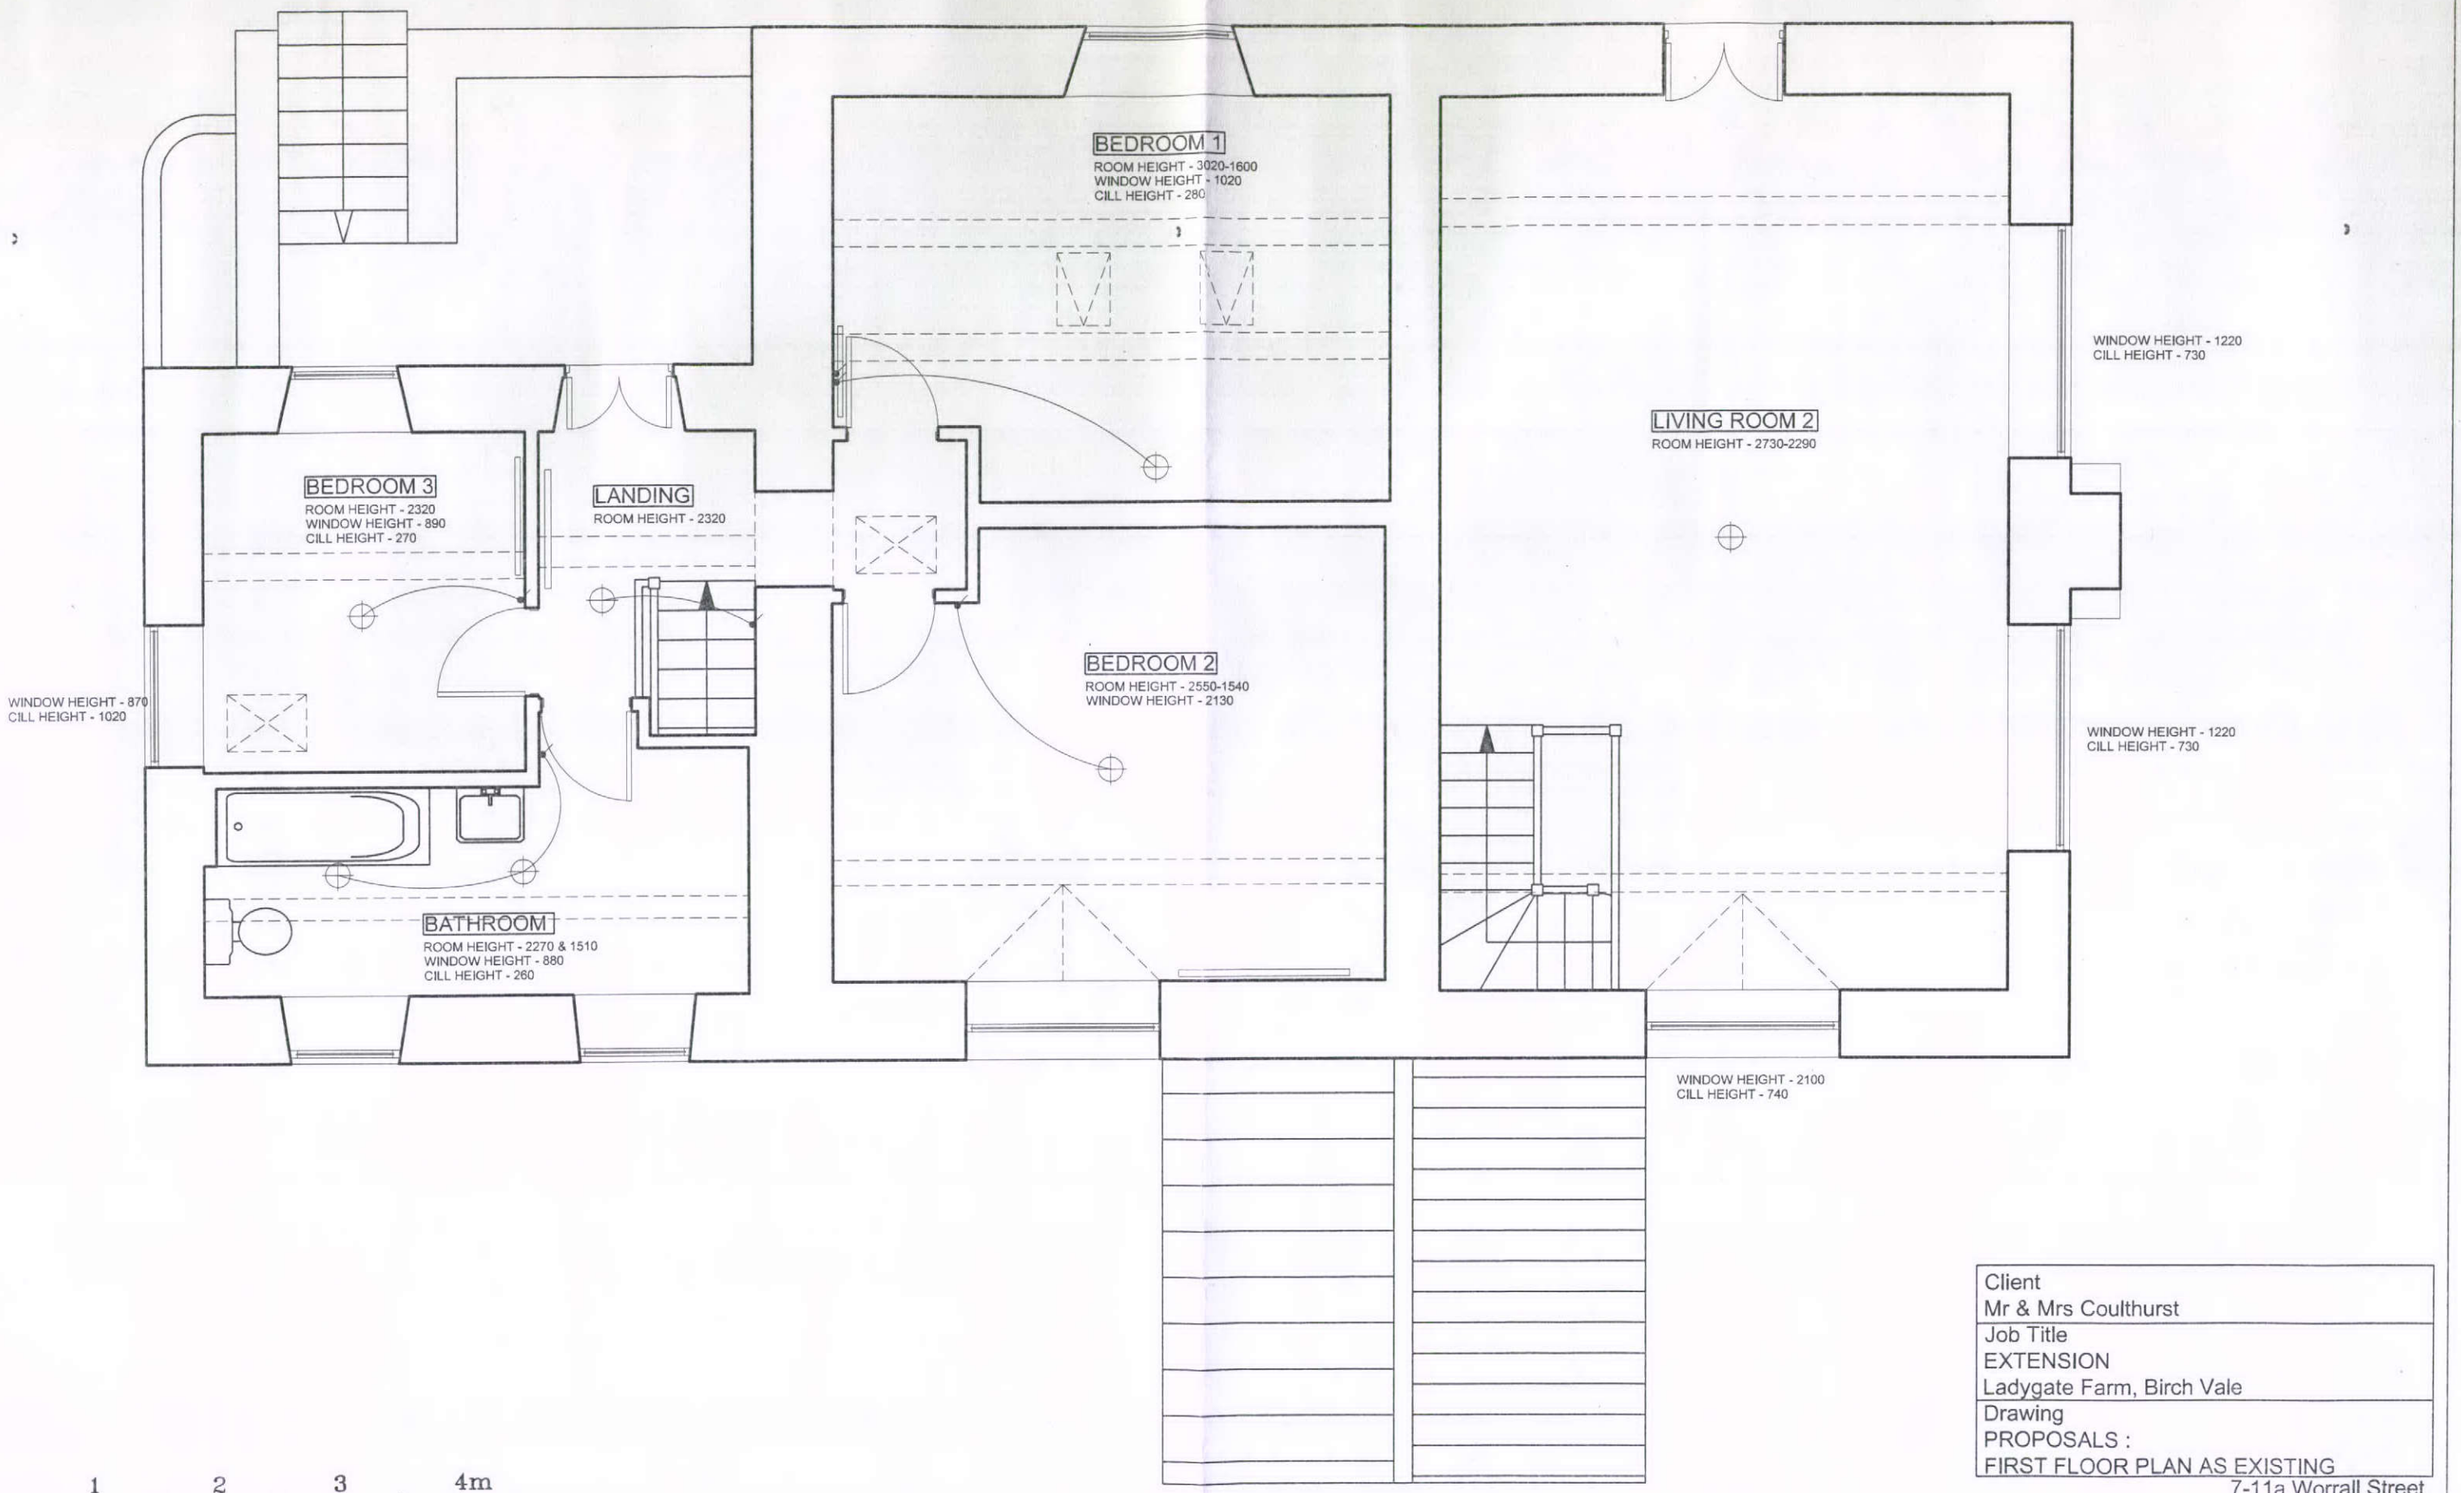


0 1 2 3 4m

FIRST FLOOR PLAN AS EXISTING

| | |
|---|---|
| Client | |
| Mr & Mrs Coulthurst | |
| Job Title | |
| EXTENSION | |
| Ladygate Farm, Birch Vale | |
| Drawing | |
| PROPOSALS : | |
| FIRST FLOOR PLAN AS EXISTING | |


RISHWORTH DESIGN ASSOCIATES
7-11a Worrall Street
Edgeley
Stockport
SK3 9BE
0161 968 1860


| | |
|---|---|
| Date : October 2010 | Drawn By : LG |
| Scale : 1:50 | |
| Drawing No. | 10.30.P3 |