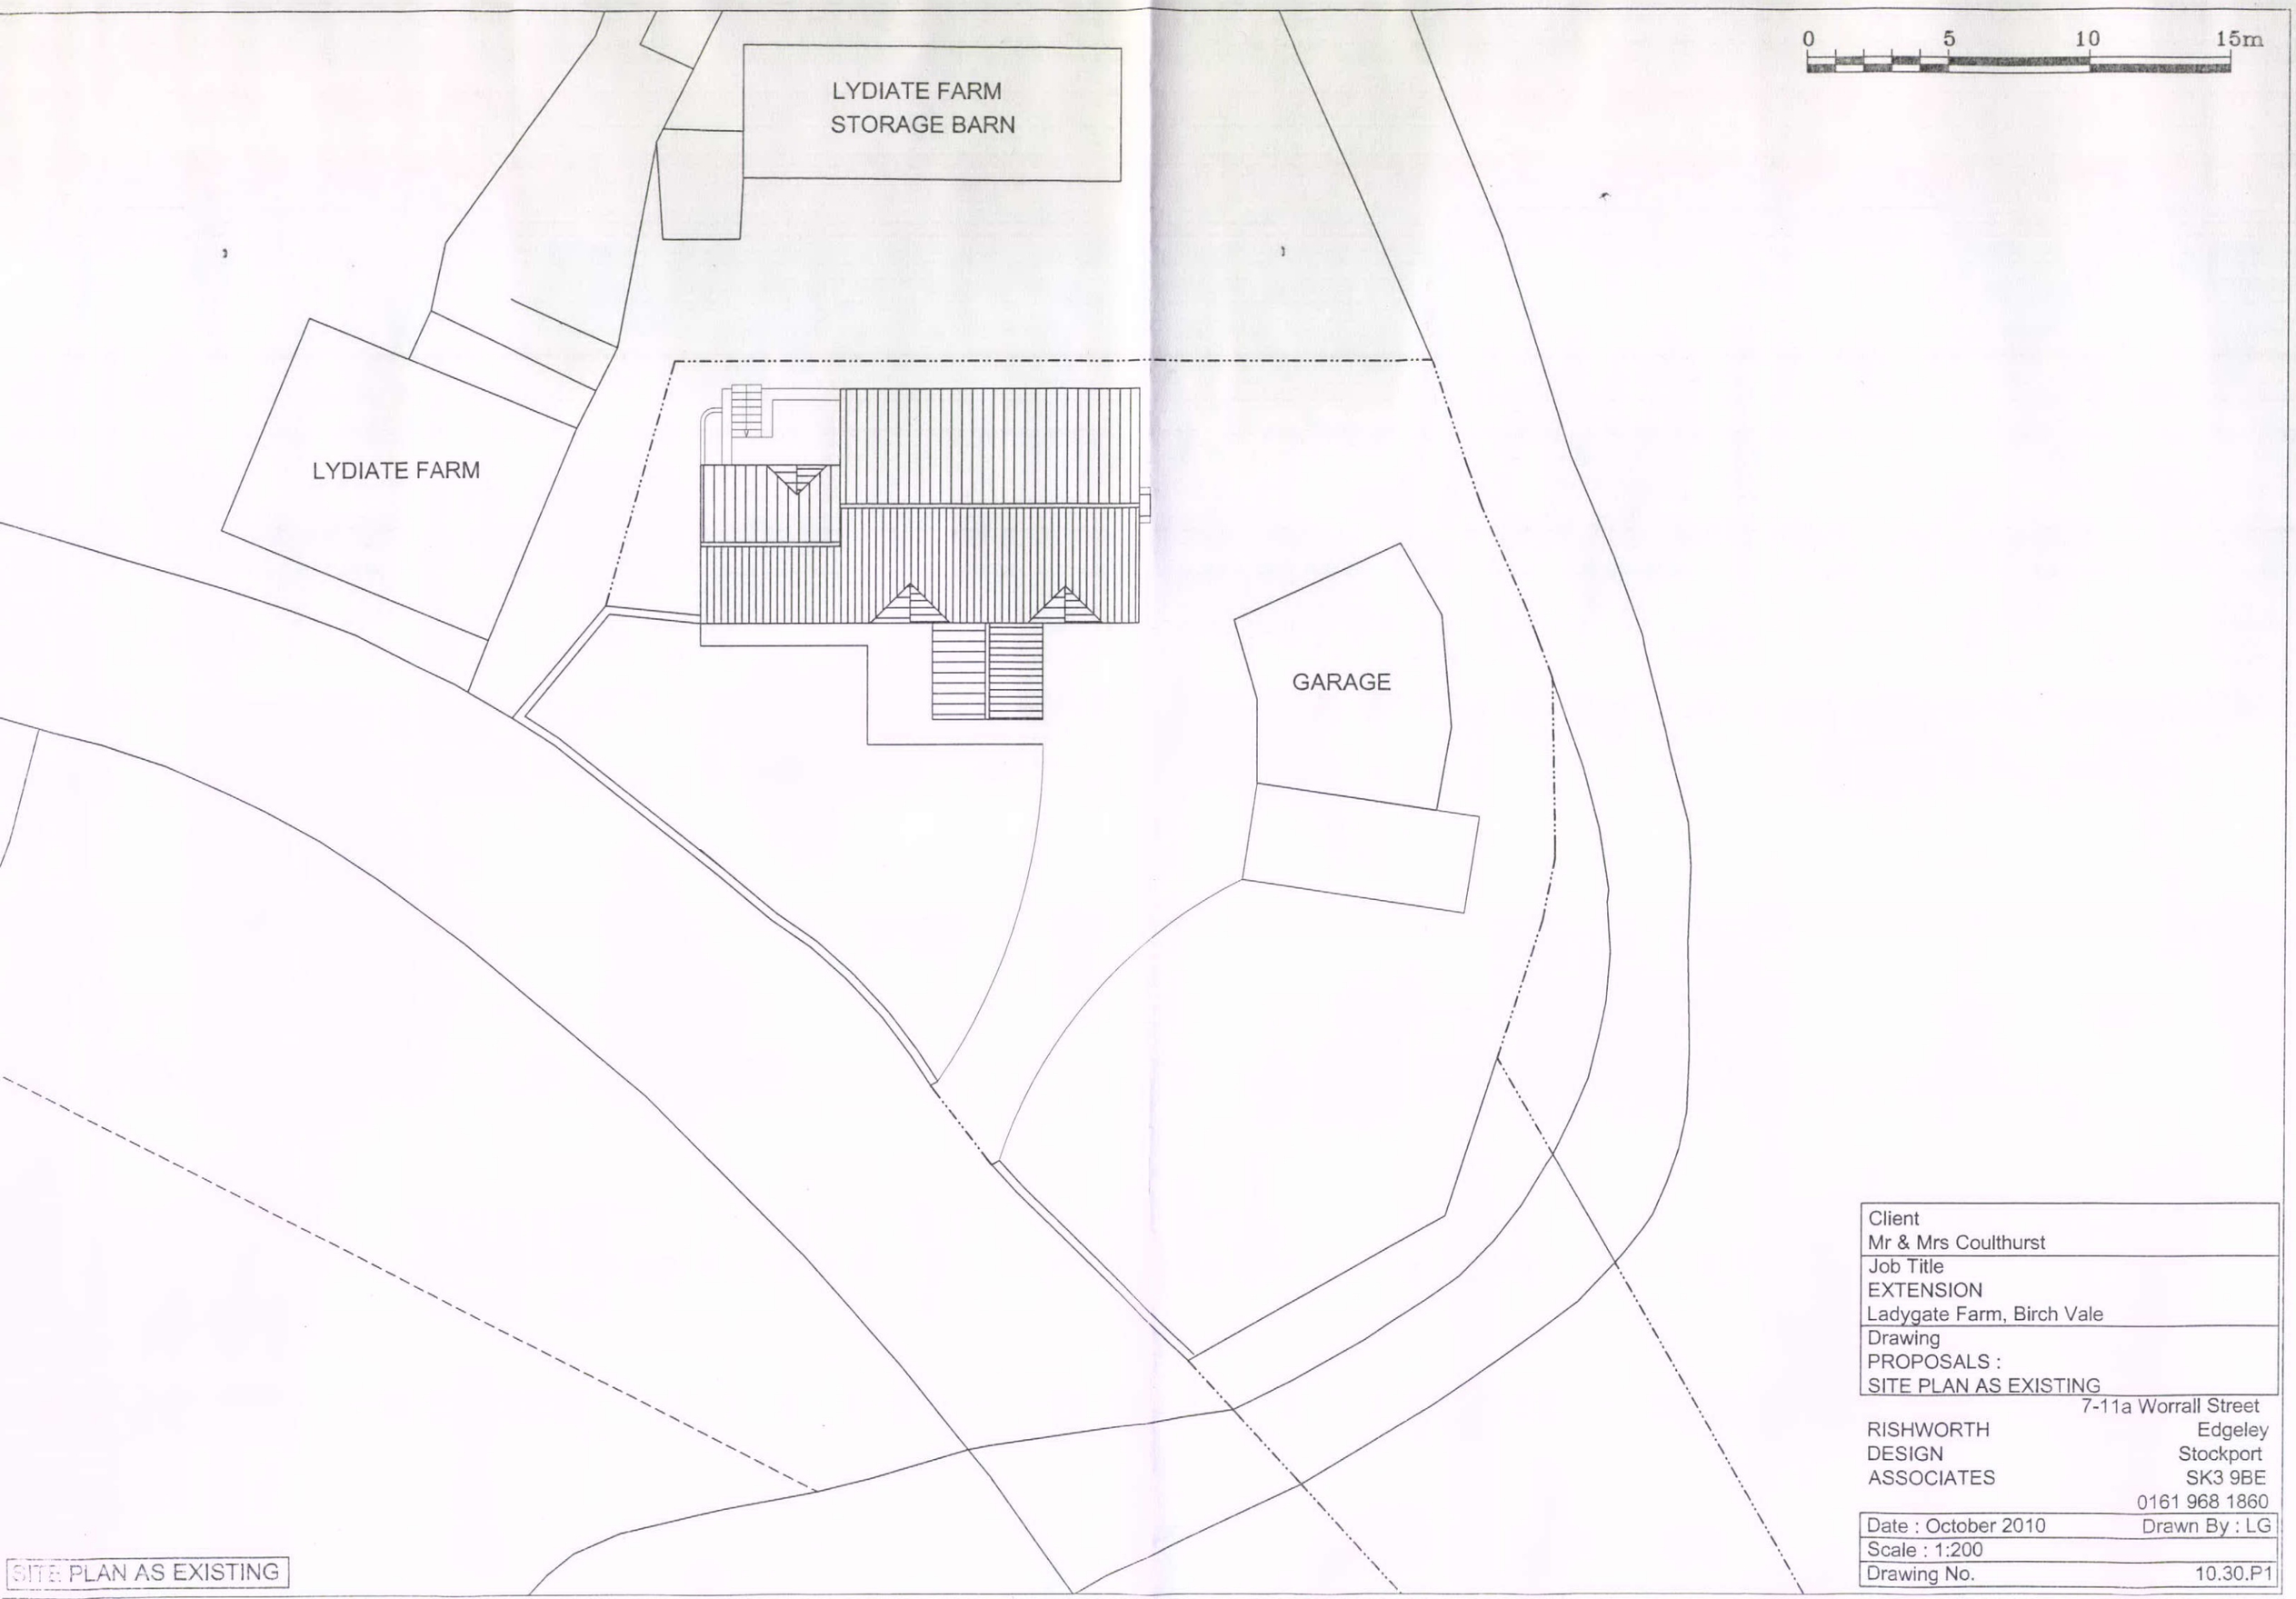

SITE PLAN AS EXISTING

Client	
Mr & Mrs Coulthurst	
Job Title	
EXTENSION	
Ladygate Farm, Birch Vale	
Drawing	
PROPOSALS :	
SITE PLAN AS EXISTING	

RISHWORTH DESIGN ASSOCIATES

7-11a Worrall Street
Edgeley
Stockport
SK3 9BE
0161 968 1860

Date : October 2010	Drawn By : LG
Scale : 1:200	
Drawing No.	10.30.P1