

SOUTH ELEVATION AS PROPOSED



EAST ELEVATION AS PROPOSED

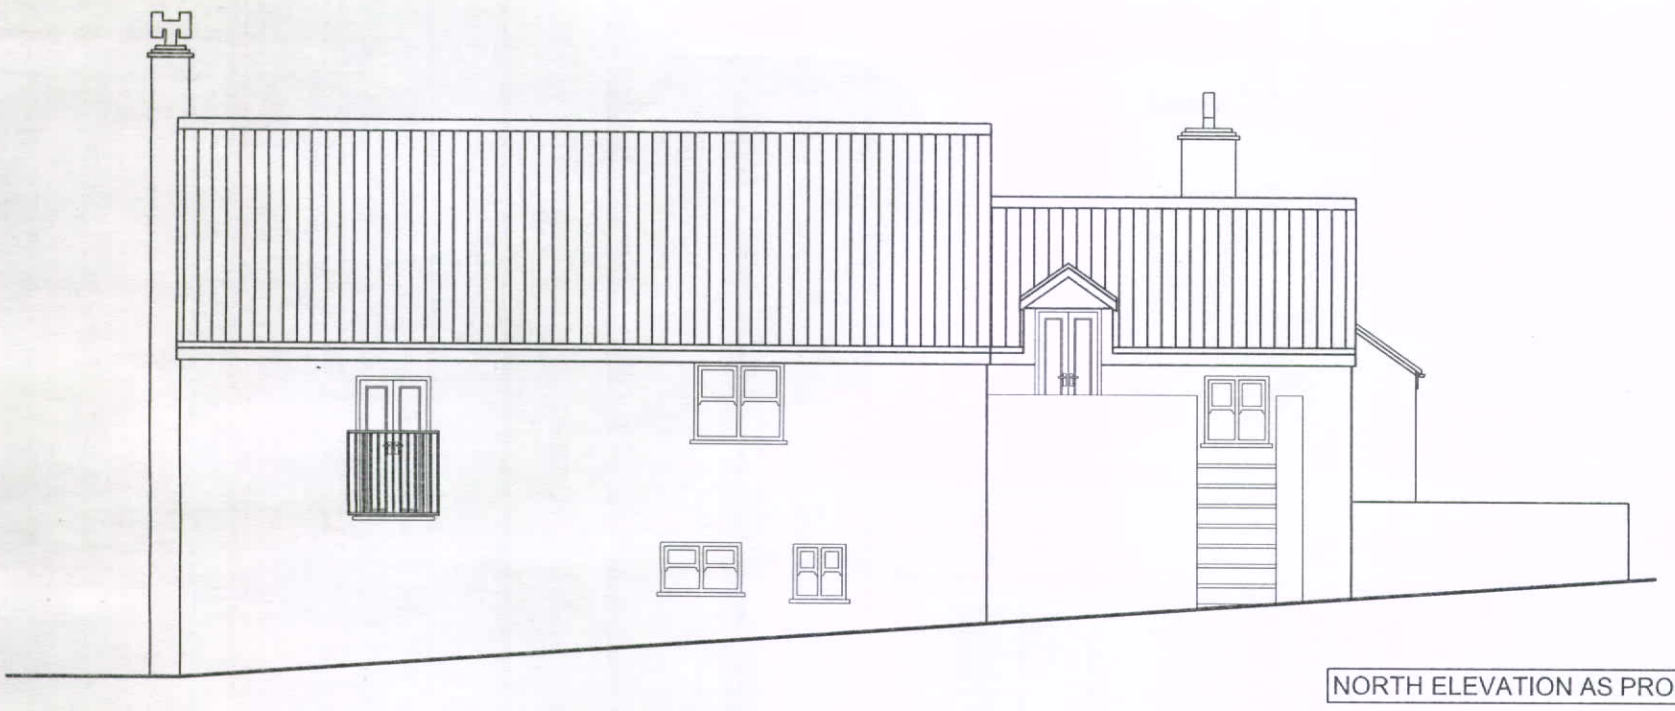

NORTH ELEVATION AS PROPOSED

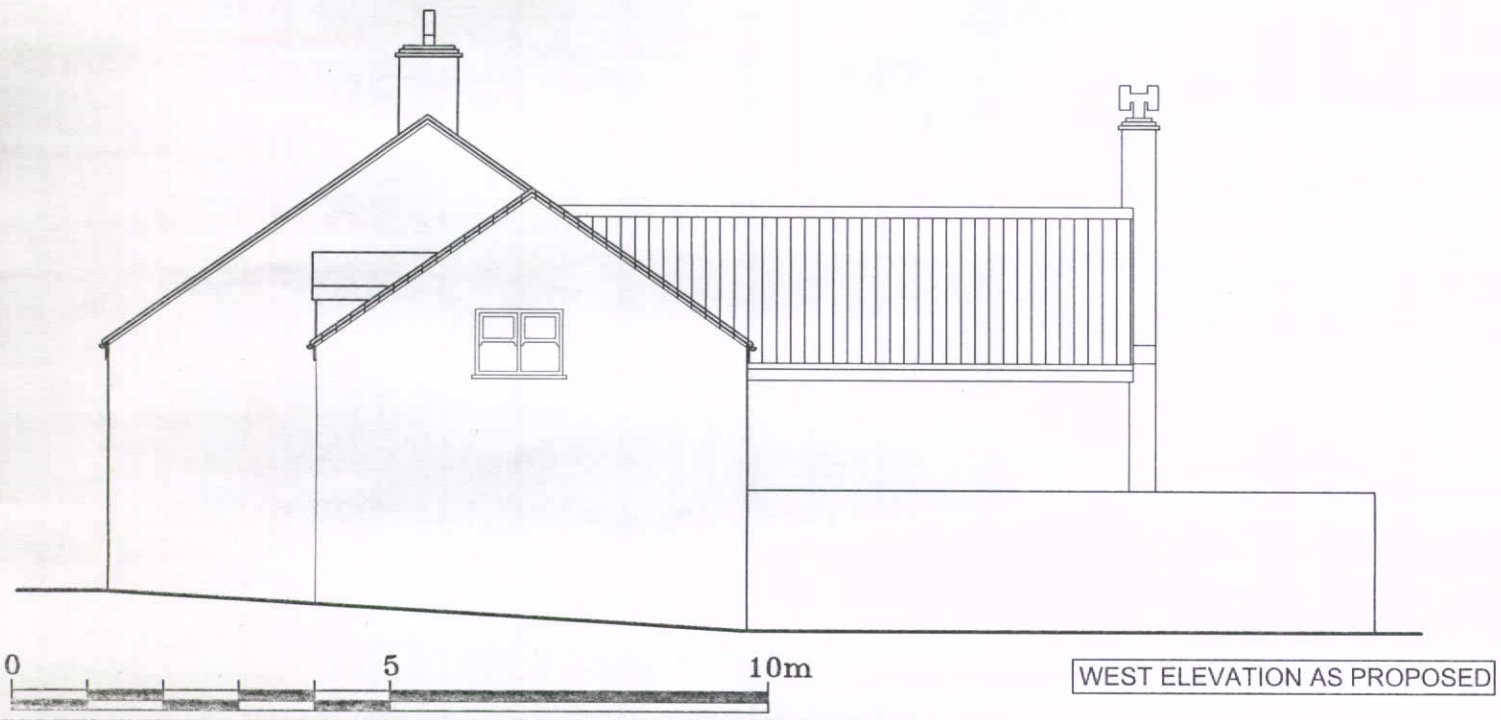

0 5 10m

WEST ELEVATION AS PROPOSED

Client Mr & Mrs Coulthurst	
Job Title EXTENSION Ladygate Farm, Birch Vale	
Drawing PROPOSALS : ELEVATIONS AS PROPOSED	

RISHWORTH DESIGN ASSOCIATES

7-11a Worrall Street
Edgeley
Stockport
SK3 9BE
0161 968 1860

Date : November 2010	Drawn By : LG
Scale : 1:100	
Drawing No.	10.30.P8