EXISTING ELEVAIONS




Front Elevation 1 from Henry Street

PROPOSED ELEVAIONS




Front Elevation 1 from Henry Street

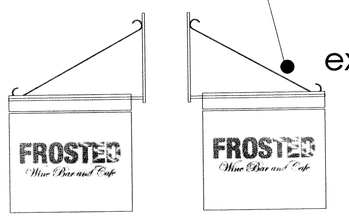


800 x 650mm
externally illuminated
bus stop sign




Existing Elevation 1:20 Scale.

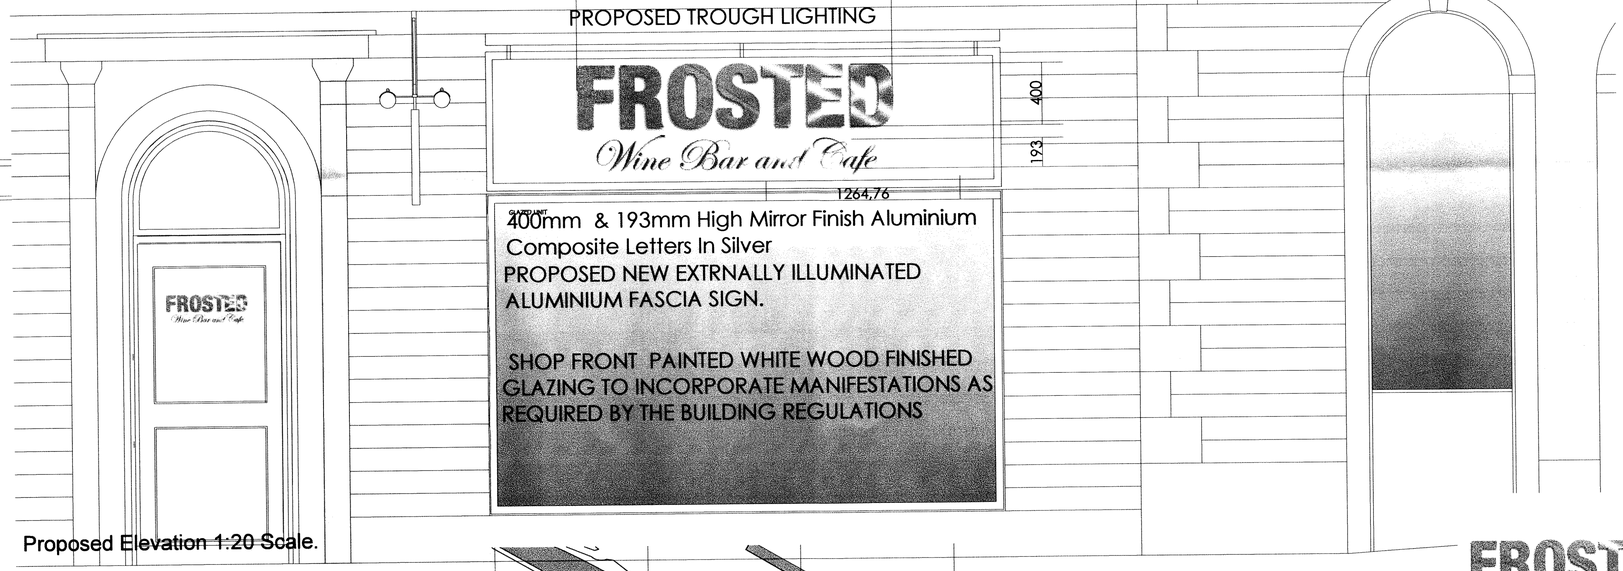


Proposed Elevation 1:20 Scale.

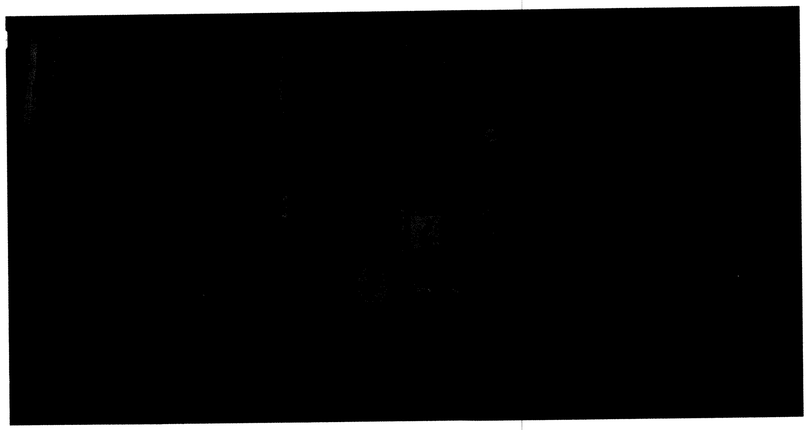


EXISTING SHOP FRONT NTS

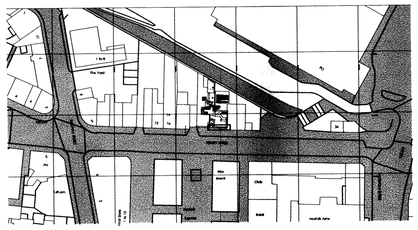

LOCATION PLAN 1:1250 SCALE

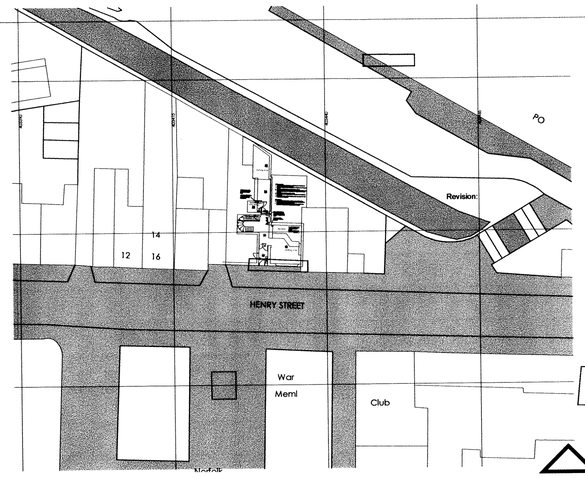

LOCATION PLAN 1:500 SCALE

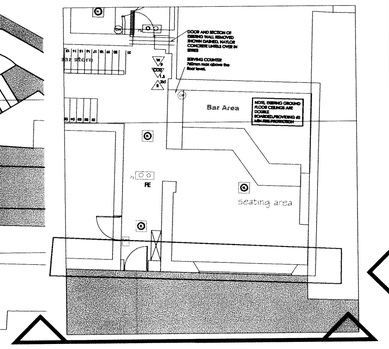

ELEVATION 2

ELEVATION 1

FROSTED
Wine Bar and Cafe

FOR PLANNING

A: REVISED AS PER PLANNING OFFICERS COMMENTS 13-11-11

Revision: By Approved

Client:
FROSTED PARTNERSHIP LTD

Project:
FROSTED WINE BAR, BANK HOUSE
HENRY ST, GLOSSOP

Drawing Title:
PROPOSED SIGNAGE APPLICATION

Scale:	Date:	Drawn:	Checked:
VARIES @A1	09.07.09	JA	

Project No: Drawing No: Revision:

Created with nifFactory Pro trial version www.niffactory.com