
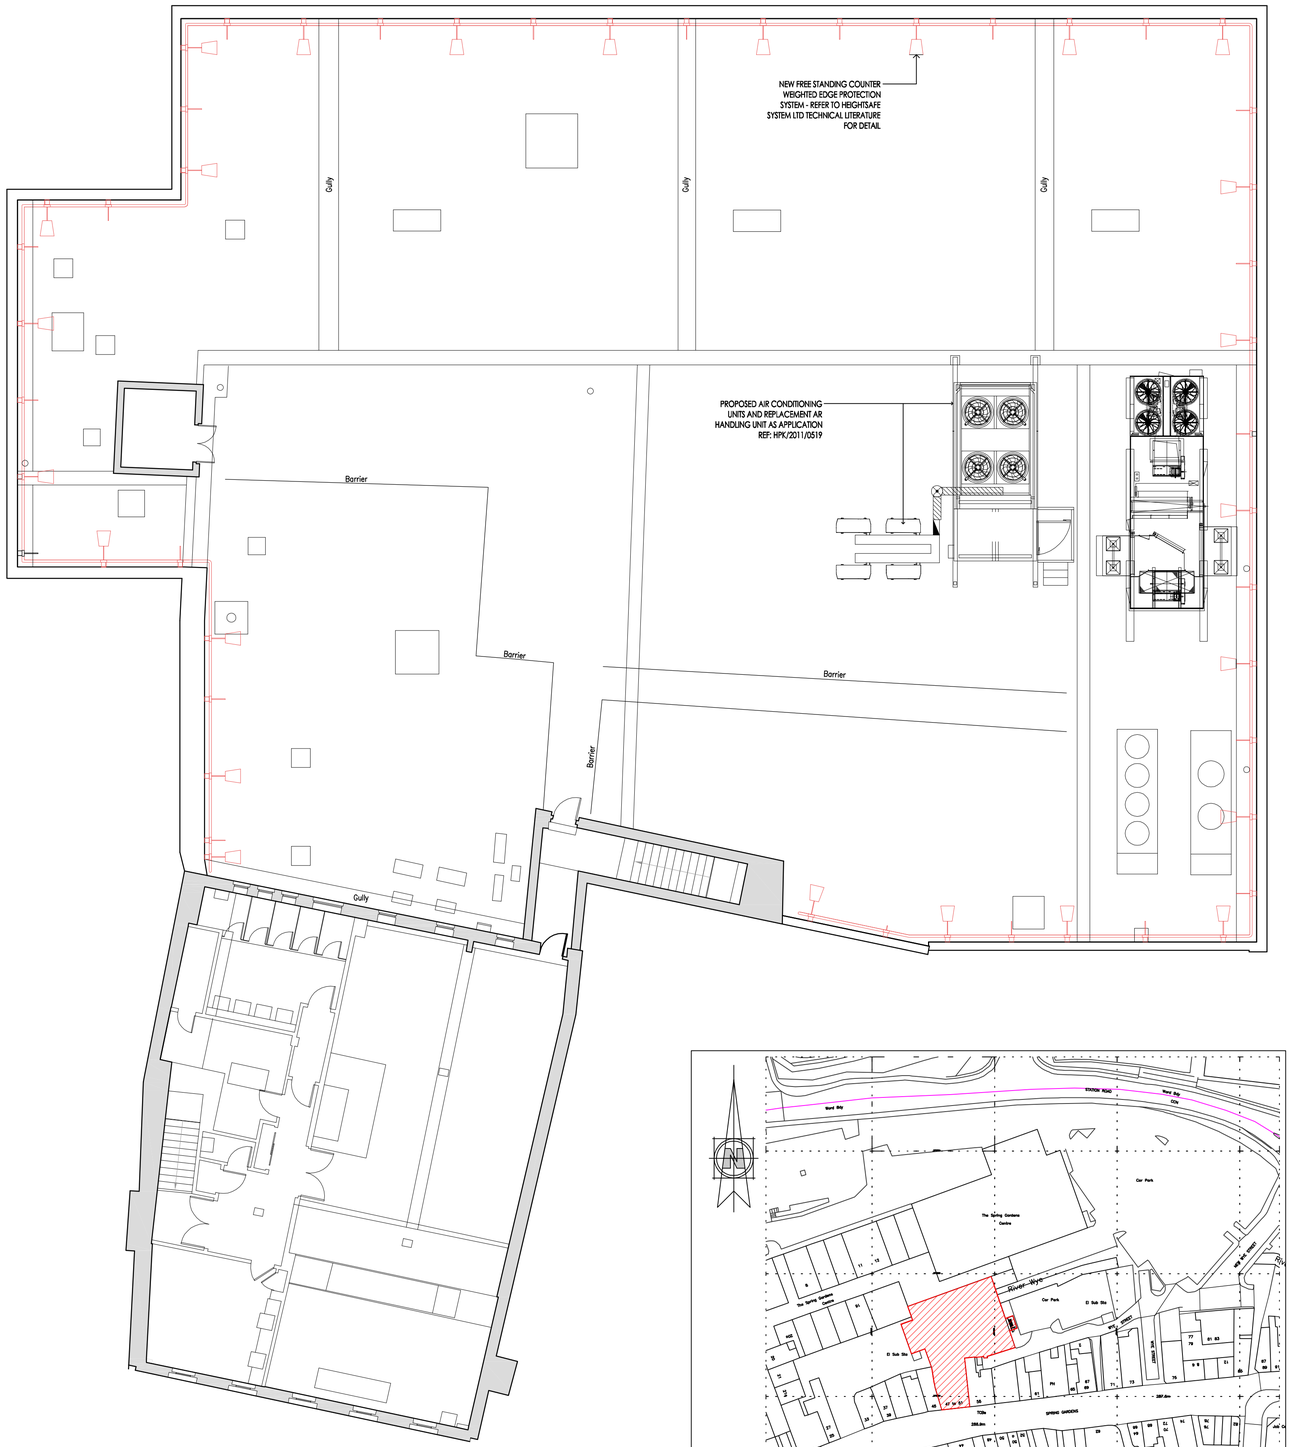


Roof/ Second Floor Plan As Proposed

Scale:-1:100

Location Plan

Scale:-1:1250

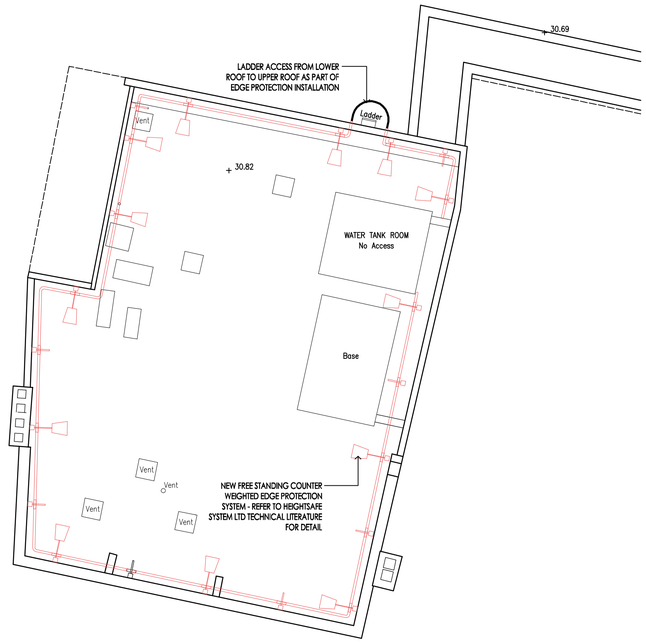

Part Roof Plan As Proposed

Scale:-1:100

NB - THIS DRAWING IS TO BE READ IN CONJUNCTION WITH '**HEIGHTSAFE SYSTEMS LTD** FREESTANDING GUARDRAIL SYSTEM OPERATION AND MAINTENANCE MANUAL REV 2'

NB - THIS DRAWING IS TO BE READ IN CONJUNCTION WITH '**HEIGHTSAFE SYSTEMS LTD** DRAWING NO'S:

SO-2113-001-0 - GUARDRAIL LAYOUT 1 OF 2
SO-2113-002-0 - GUARDRAIL LAYOUT 2 OF 2
SO-2113-003-0 - LADDER DETAIL

NOTES

ORIGINAL A1

DO NOT SCALE FROM THIS DRAWING.
ALL DIMENSIONS TO BE CHECKED ON SITE.
COPYRIGHT PROTECTED.

REV	DATE	DESCRIPTION	DRAWN	CHECKED

LOCATION FIGURE

M&S

STORE NAME
M&S BUXTON

STORE NUMBER
1892

COUNTRY
ENGLAND

PROJECT
2011 MODERNISATION

DRAWING
PROPOSED ROOF PLANS & FREE STANDING EDGE PROTECTION

CONSULTANT
NJSR

CONSULTANT LOGO

NJSR
ARCHITECTS
PROJECT MANAGERS
INTERIOR DESIGNERS
CDM COORDINATORS
HEALTH & SAFETY MANAGERS
HISTORIC BUILDING CONSULTANTS

SOUTHPORT t: 01704 531252 f: 01704 532833 e: southport@njsr.co.uk
MANCHESTER t: 0161 873 8770 f: 0161 873 8771 e: manchester@njsr.co.uk
WWW.NJSR.CO.UK WWW.NJSRPROJECTSERVICES.CO.UK

SCALE	PAPER SIZE	DATE	DRAWN	CHECKED
1:100	A1	05.10.11	PD	

PROJECT No	CONSULTANT PROJECT No	DRAWING No	STATUS	REV
BXT011	221B	000SK	I	00

DISCIPLINE CODE	DISCIPLINE DESCRIPTION
A	ARCHITECTURE