
HPK/2011/0510

TWO STOREY REAR EXTENSION TO UNDERLEIGH, ECCLES ROAD, WHALEY BRIDGE, SK23 7EL.

10 OCT 2011

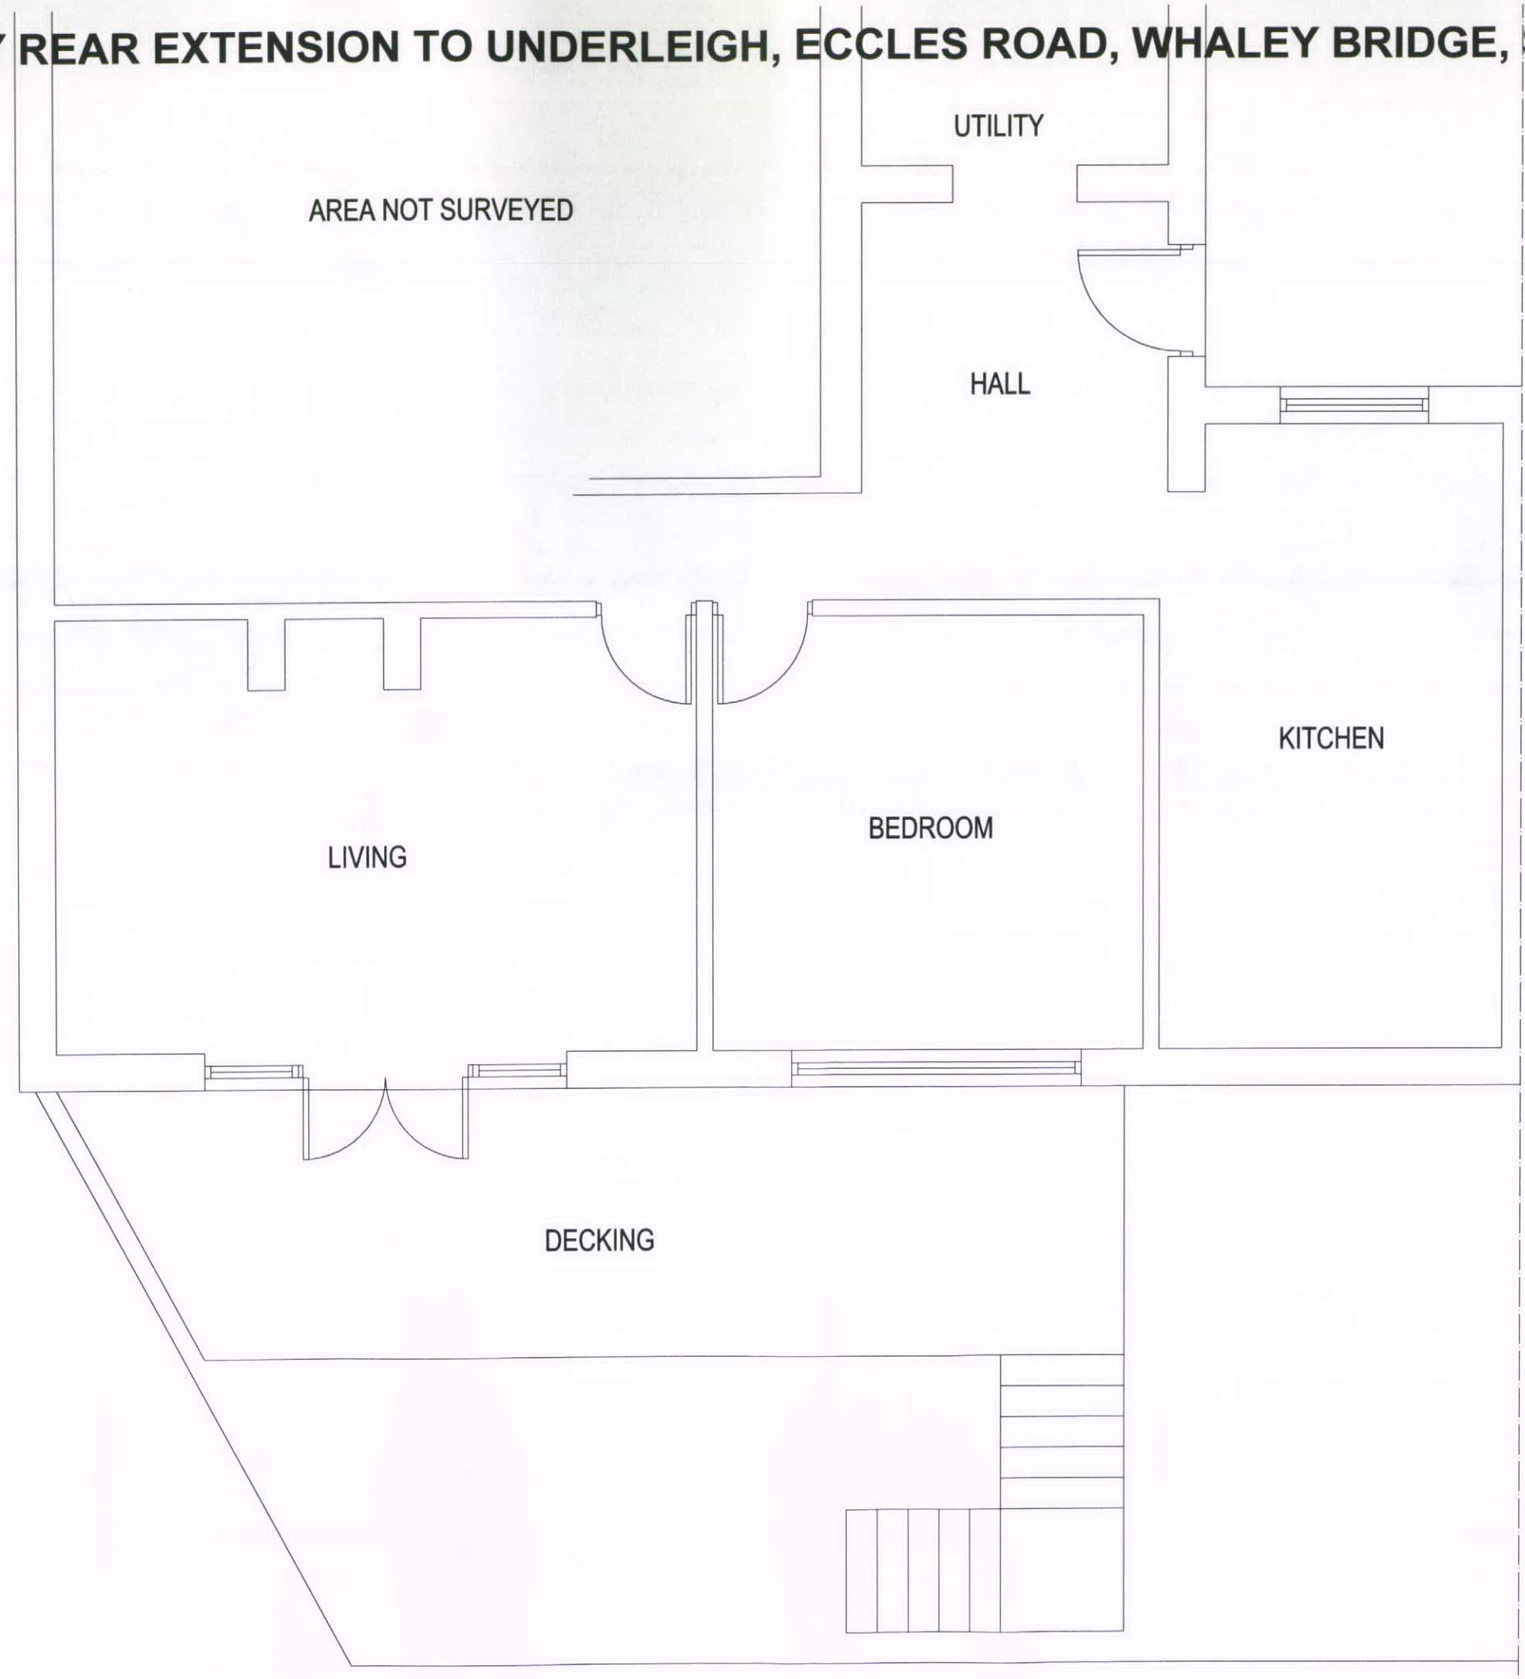

EXISTING GROUND FLOOR PLAN

SCALE 1:50 DATE:JULY 2011