
HPK/2011/0510

TWO STOREY REAR EXTENSION TO UNDERLEIGH, ECCLES ROAD, WHALEY BRIDGE, SK23 7EL.

UNDER HOUSE NOT SURVEYED

10 OCT 2011

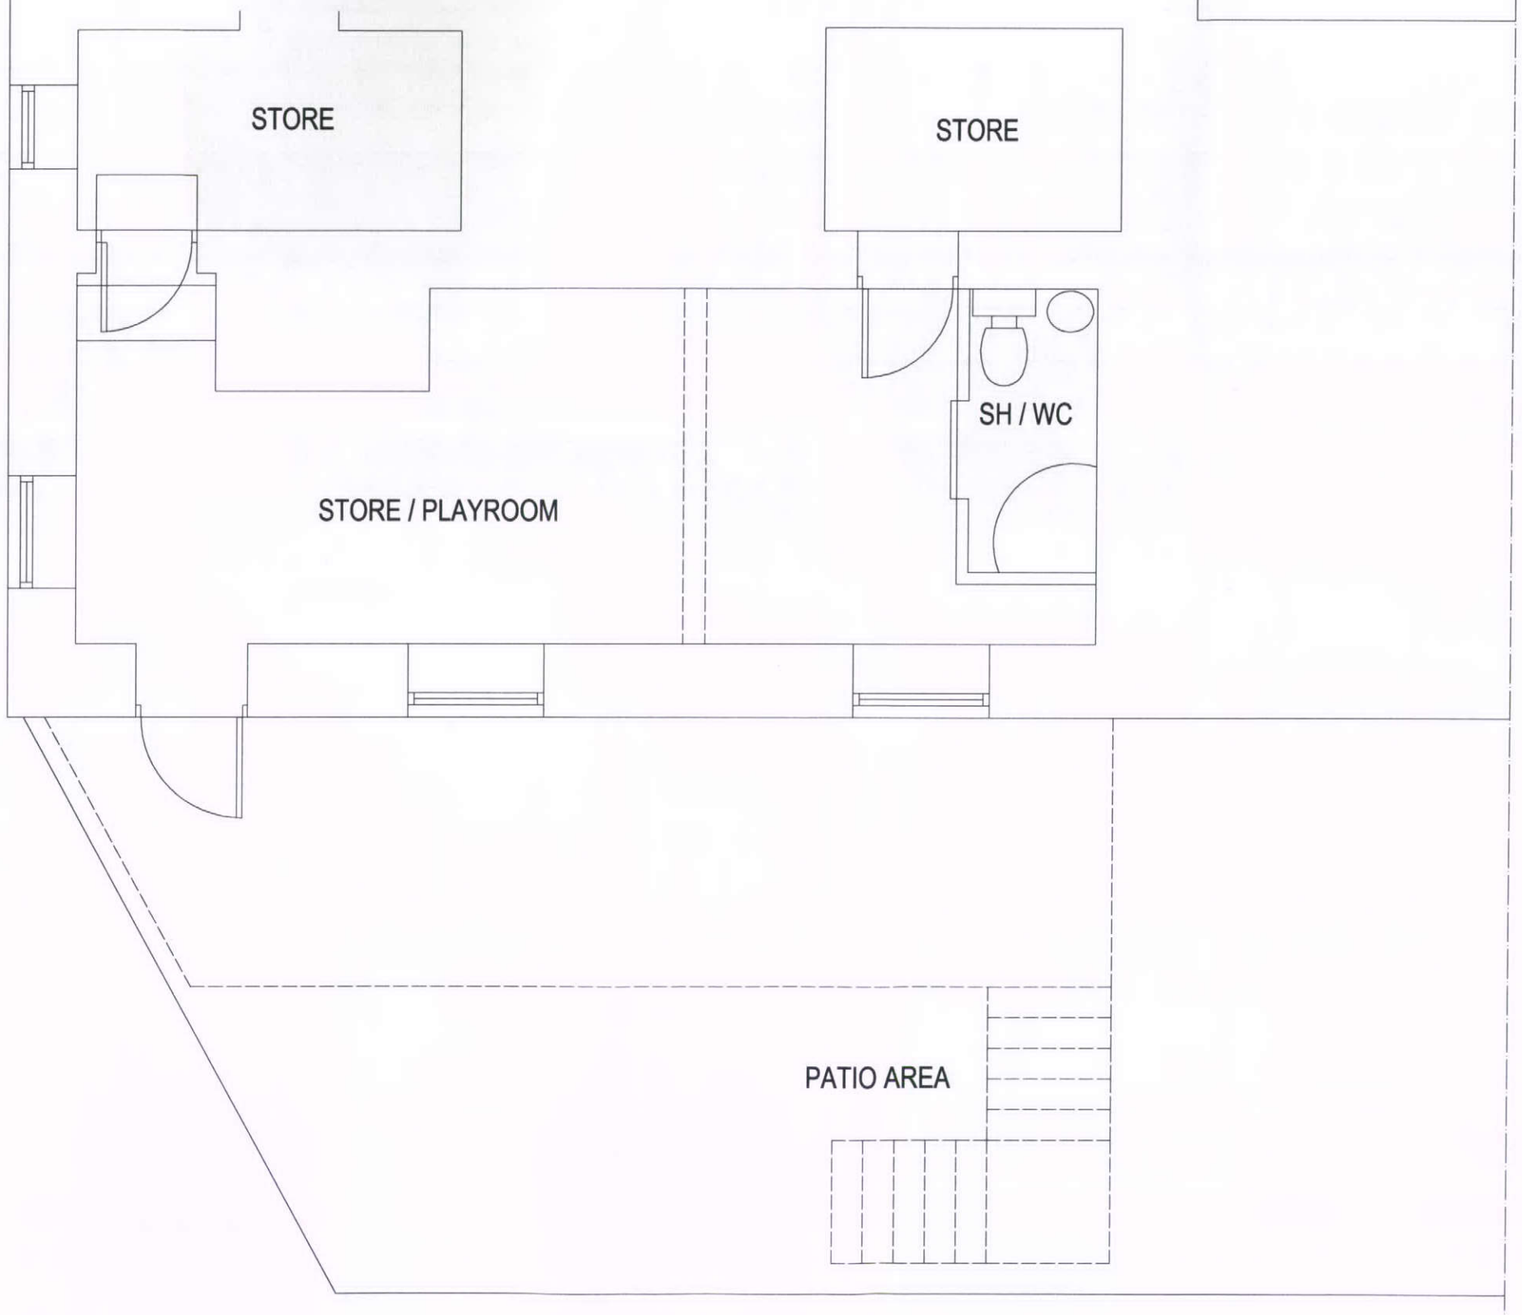

EXISTING LOWER GROUND FLOOR PLAN

SCALE 1:50 DATE: JULY2011