
HPK/2011/0510

10 OCT 2011

# TWO STOREY REAR EXTENSION TO UNDERLEIGH, ECCLES ROAD, WHALEY BRIDGE, SK23 7EL.

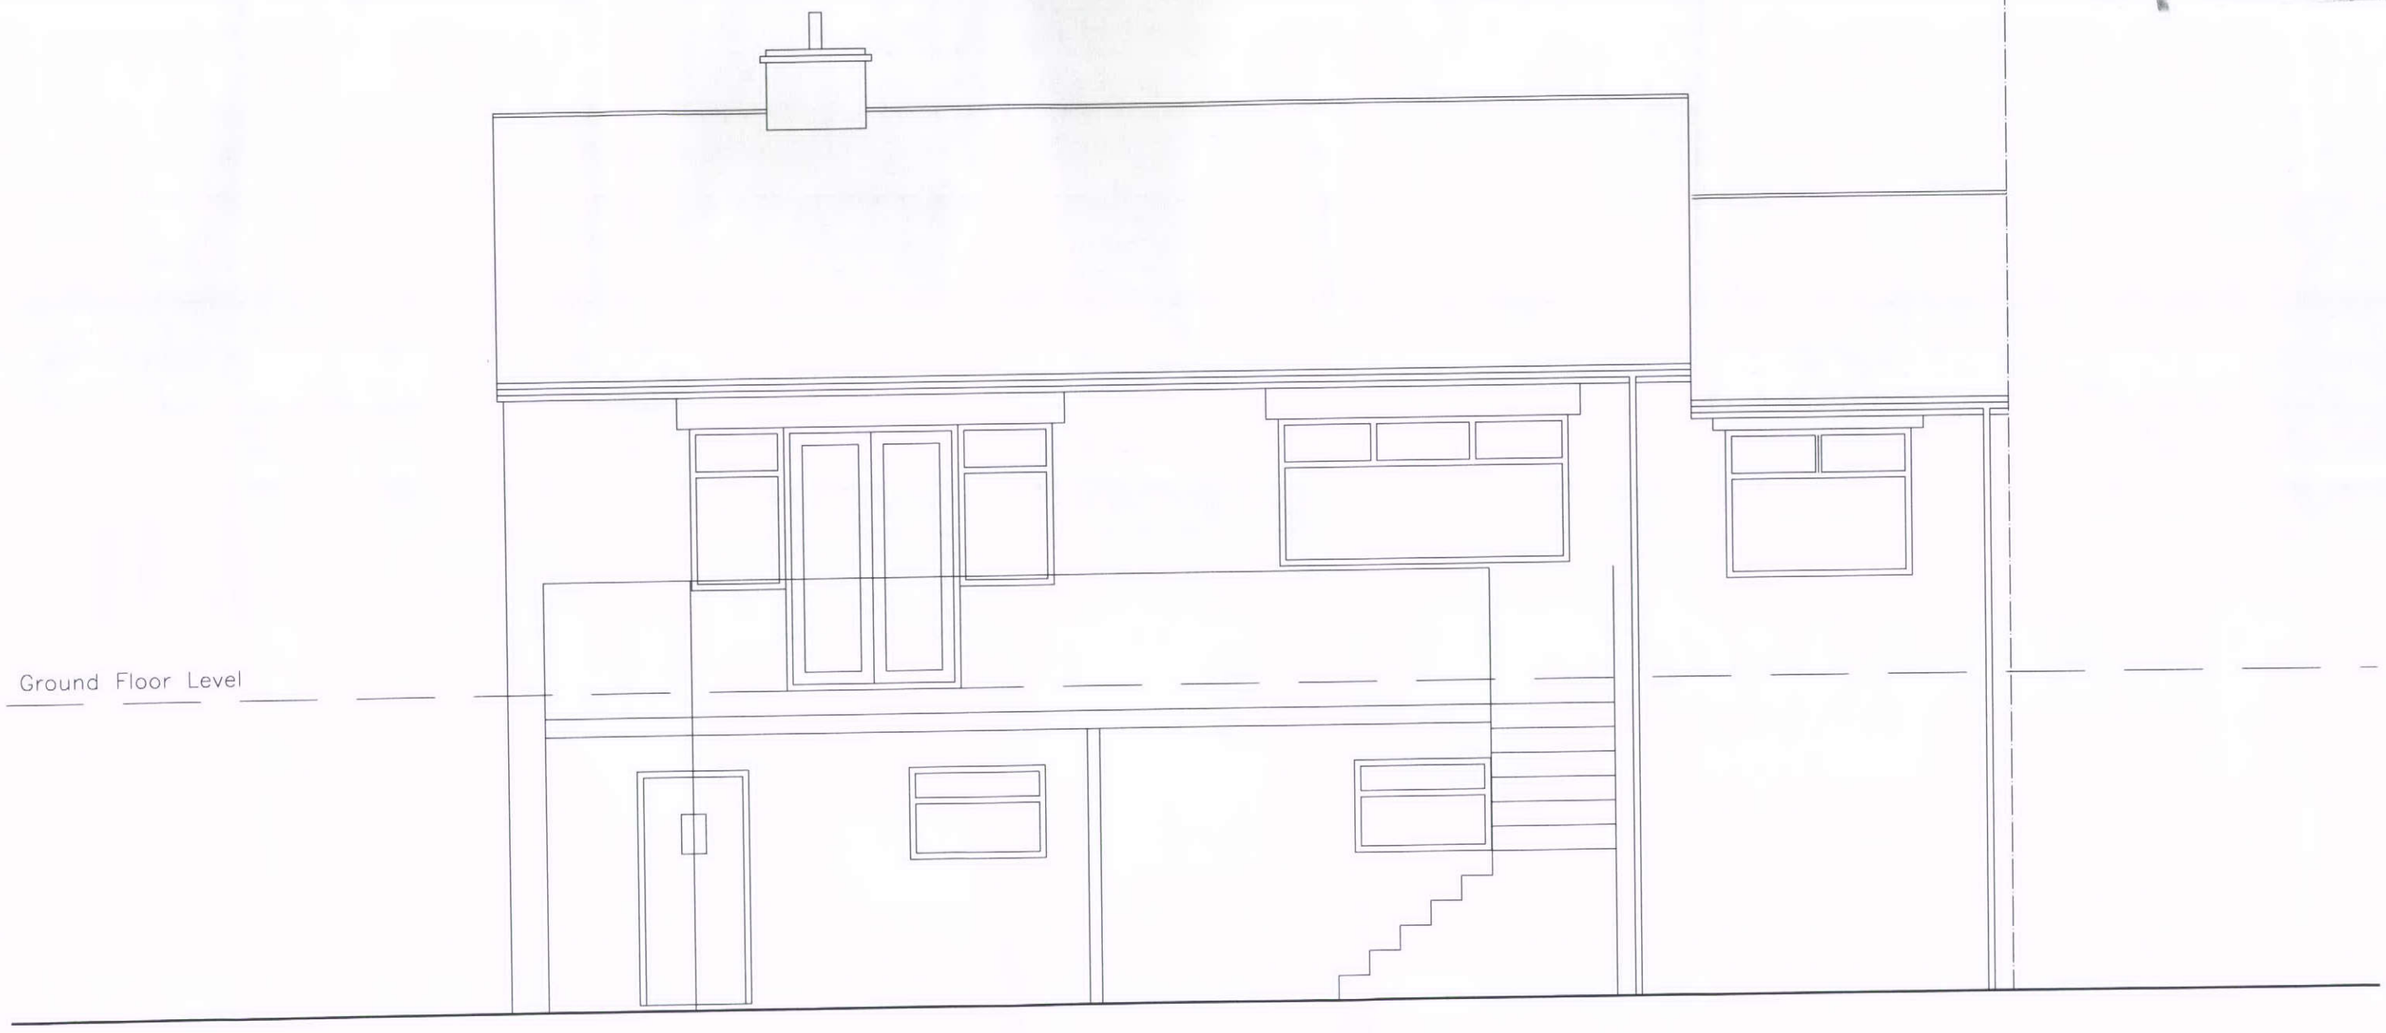


## EXISTING REAR ELEVATION

SCALE: 1: 50 DATE: JULY 2011