
HPK/2011/0510

TWO STOREY REAR EXTENSION TO UNDERLEIGH, ECCLES ROAD, WHALEY BRIDGE, SK23 7EL.

HIGH PEAK BOROUGH COUNCIL
DEVELOPMENT SERVICES
RECEIVED
10 OCT 2011
ACKNOWLEDGED

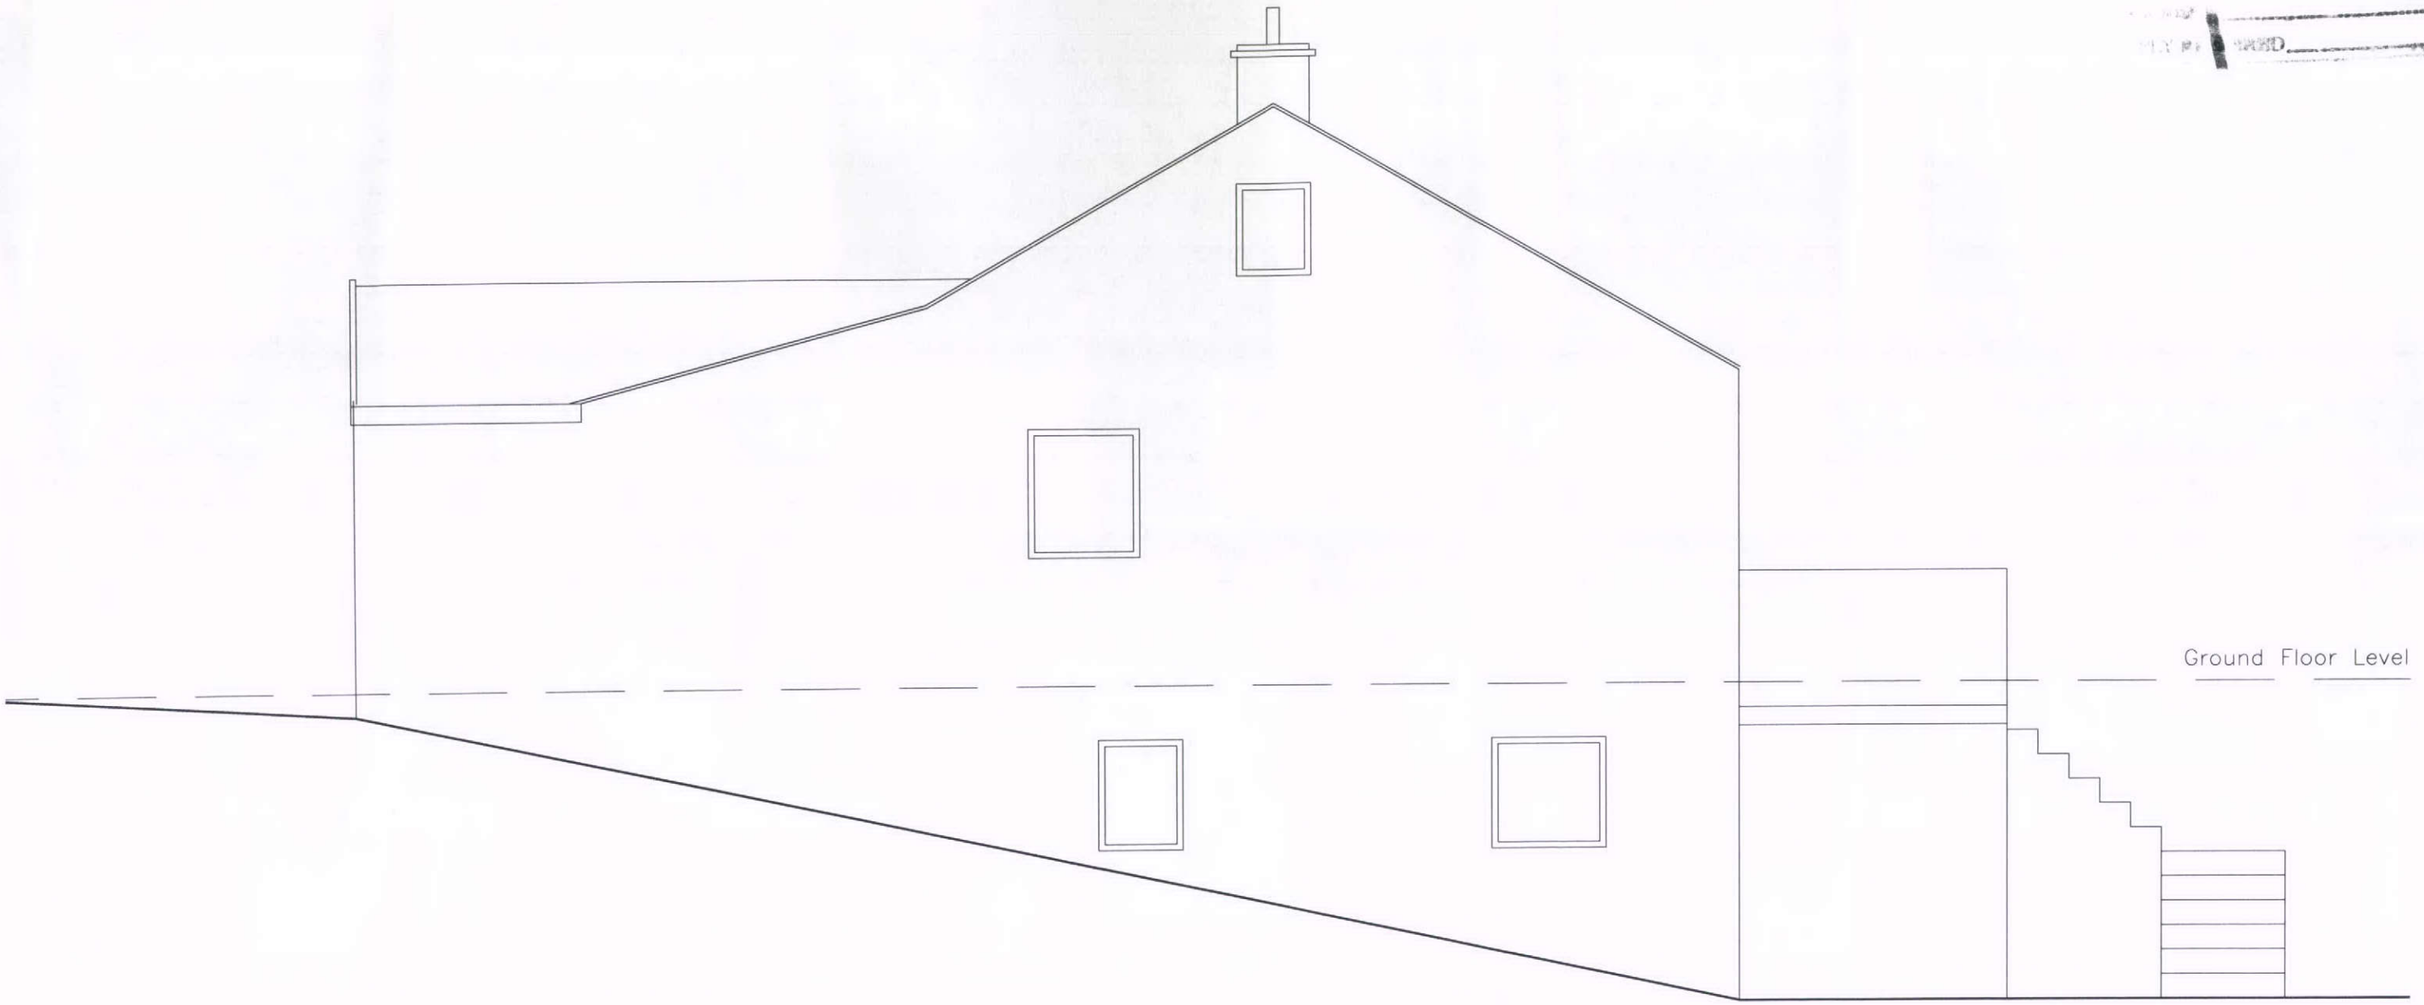

EXISTING SIDE ELEVATION

SCALE: 1: 50

DATE:JULY 2011