
HPK/2011/0510
PEAK DISTRICT NATIONAL PARK AUTHORITY
PLANNING SERVICE
RECEIVED
10 OCT 2011
ACKNOWLEDGED

# TWO STOREY REAR EXTENSION TO UNDERLEIGH, ECCLES ROAD, WHALEY BRIDGE, SK23 7EL.

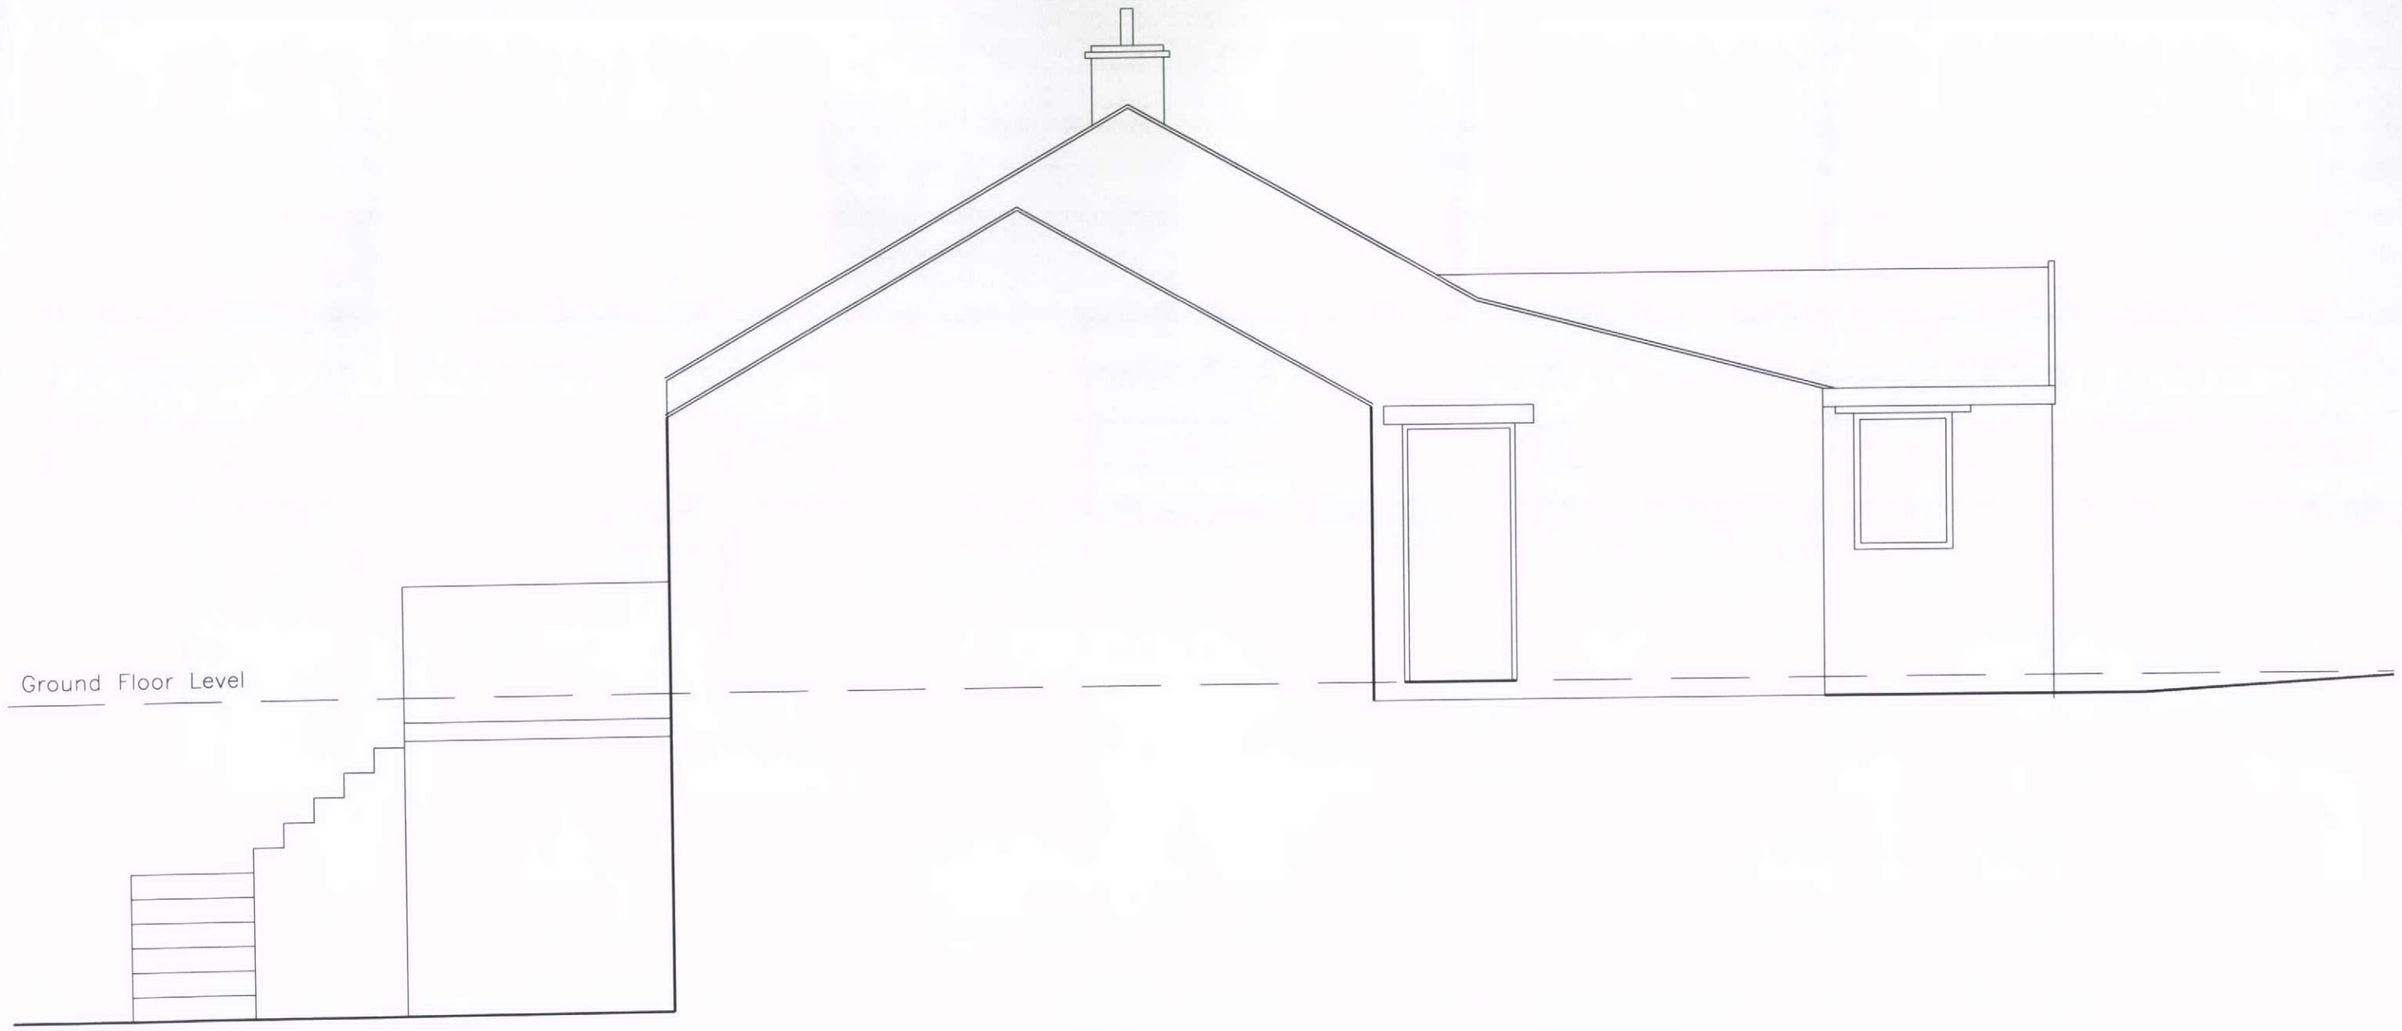


## EXISTING SIDE ELEVATION

SCALE: 1: 50 DATE:JULY 2011