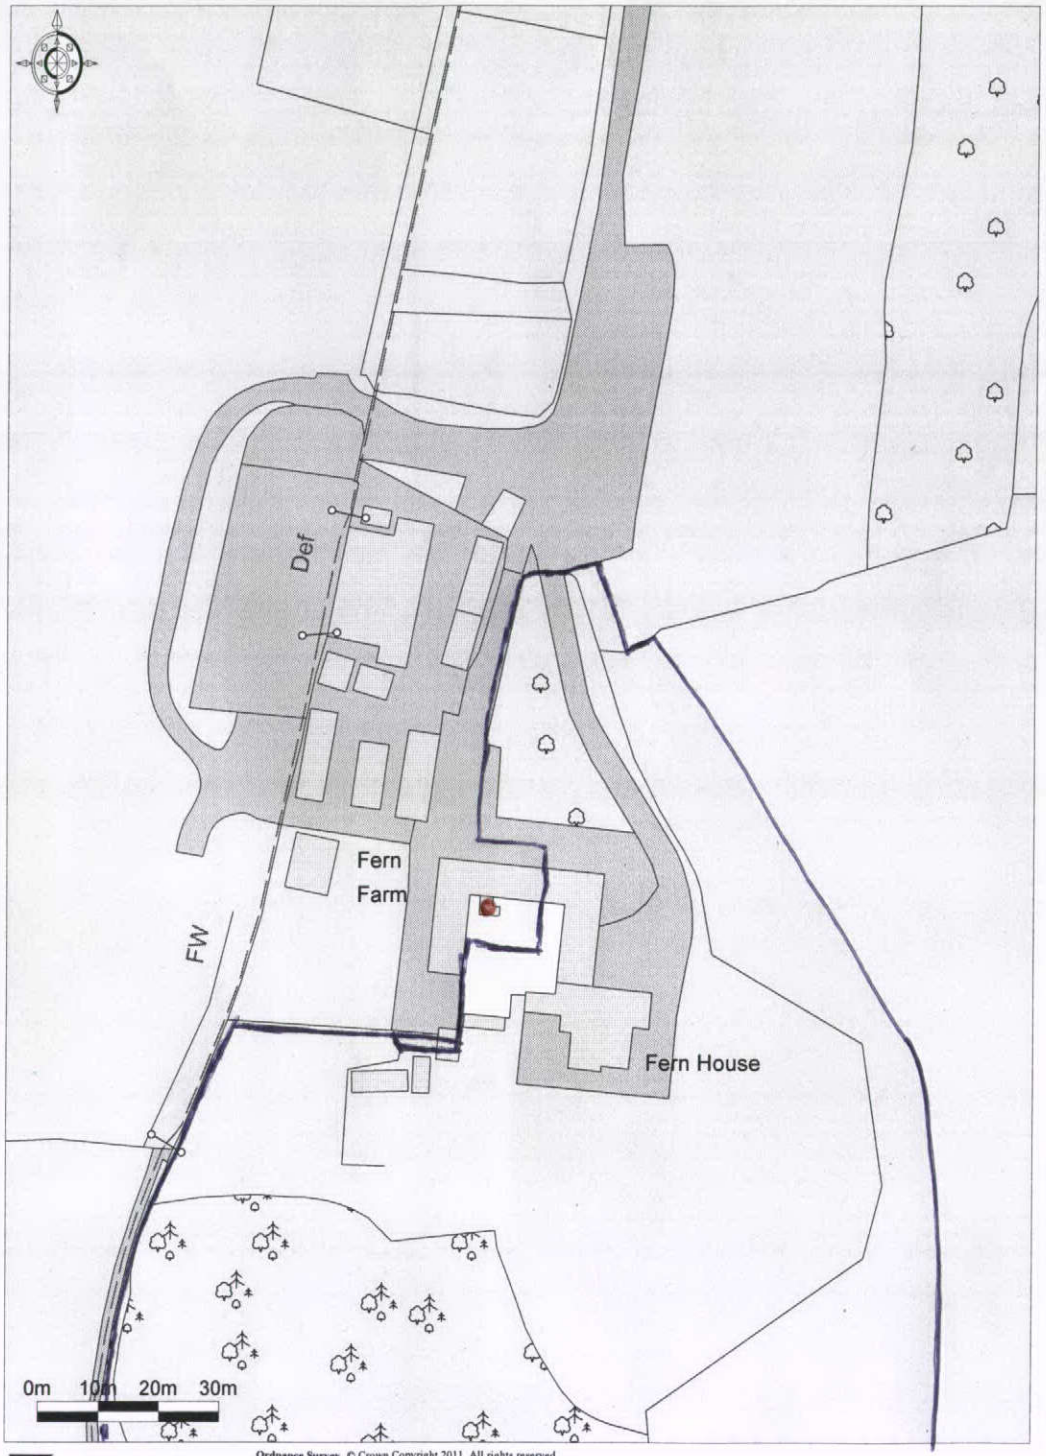

Ordnance Survey © Crown Copyright 2011. All rights reserved.
Licence number 100020449. Plotted Scale - 1:1250

Promap®

FERN FARM HPK/2011/0454.

O/S basal location plan 1:1250.