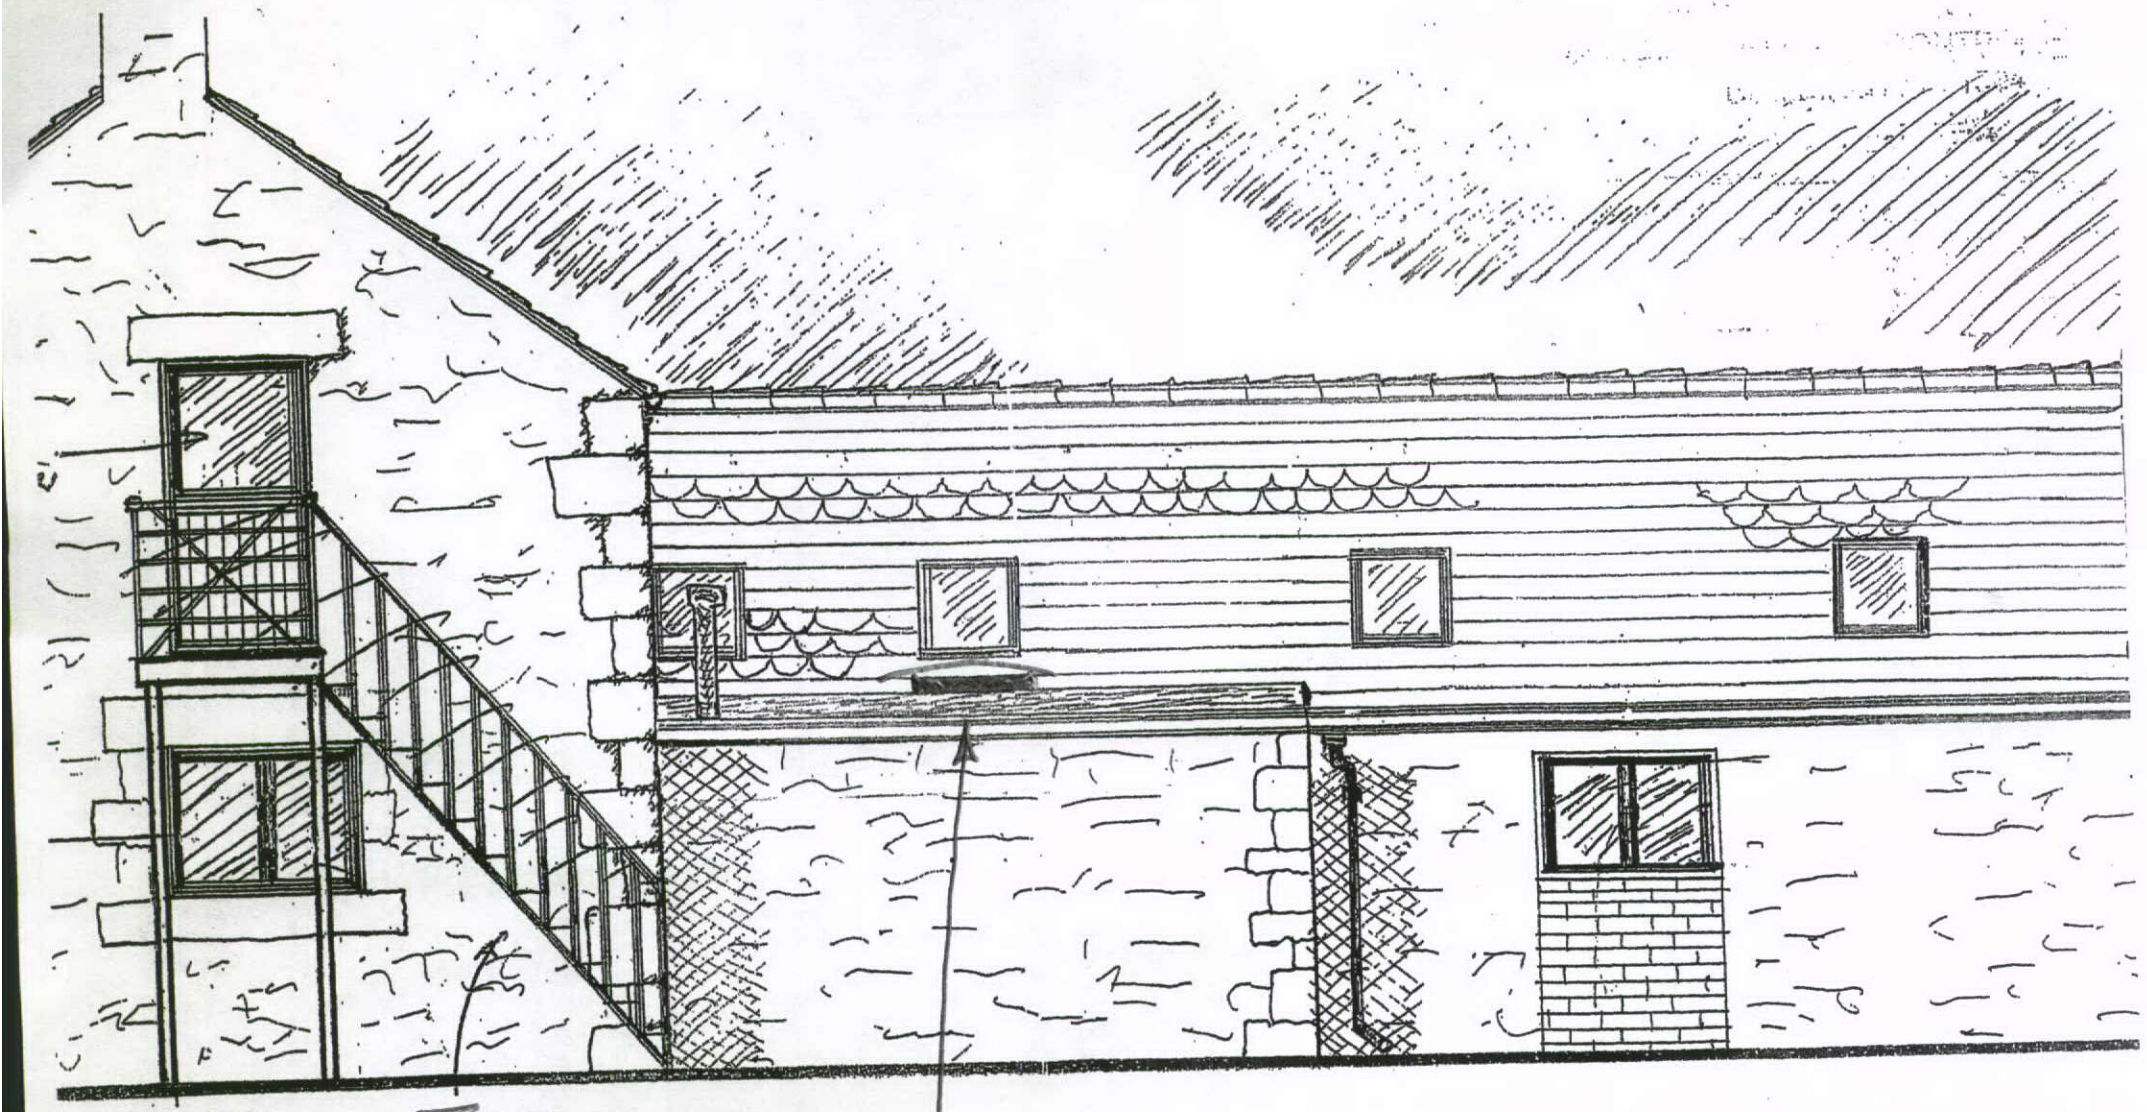

FERN FARM.
REAR ELEVATION

1:50

Proposed