SOUTH EAST ELEVATION

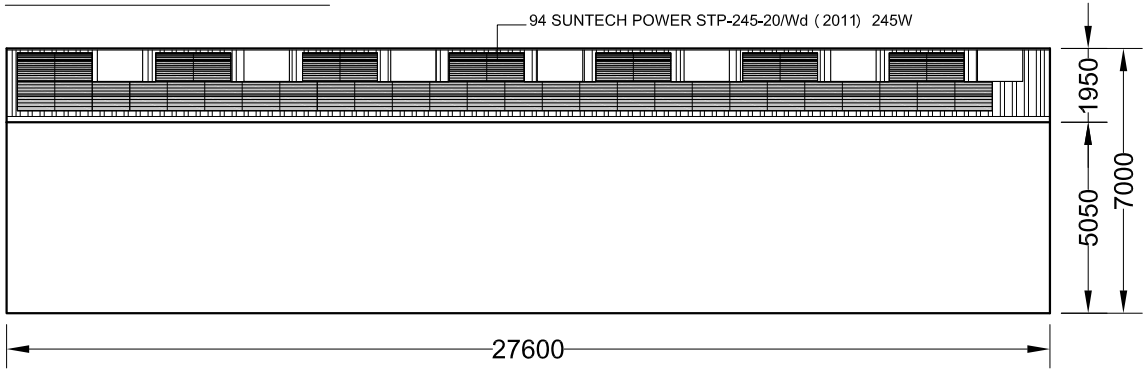

SOUTH WEST ELEVATION



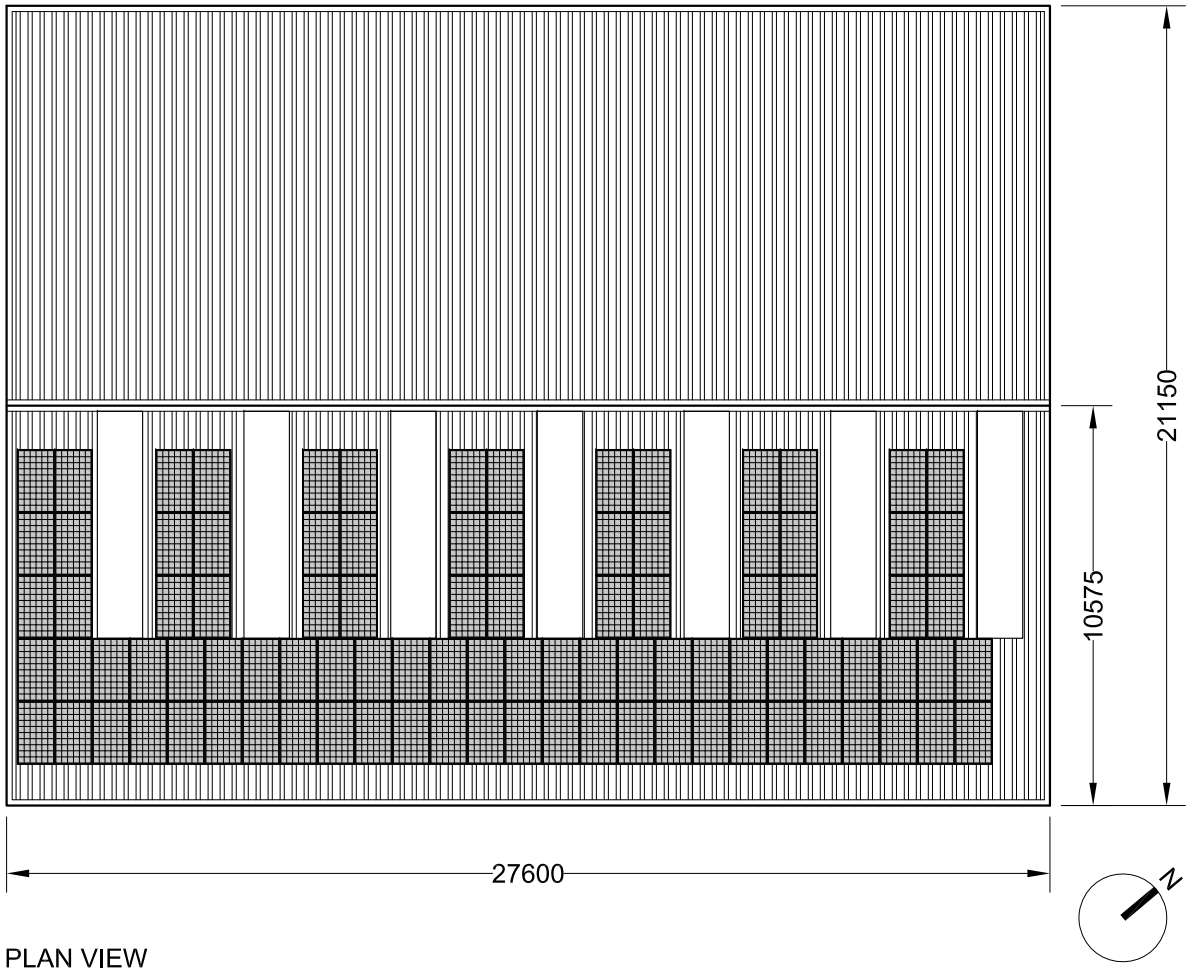

PLAN VIEW

I-Gen Energy www.igen-energy.com	Unit 24 Soapstone Way Irlam M44 6RA 0800 6785439
CLIENT:	Belvedere Investments
JOB TITLE:	Solar PV Installation
DWG TITLE:	Bay B - With Panels
SCALE: 1:200 @ A4	DATE: 04.10.11
PLANNING	