PROPOSED SITE PLAN

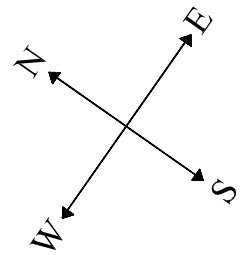

LAND TO WHICH THE APPLICATION RELATES

HIGHWAY VISION LINES

PROPOSED VEHICLE ACCESS

LAND OWNED BY THE APPLICANT AND ADJOINS THE APPLICATION SITE

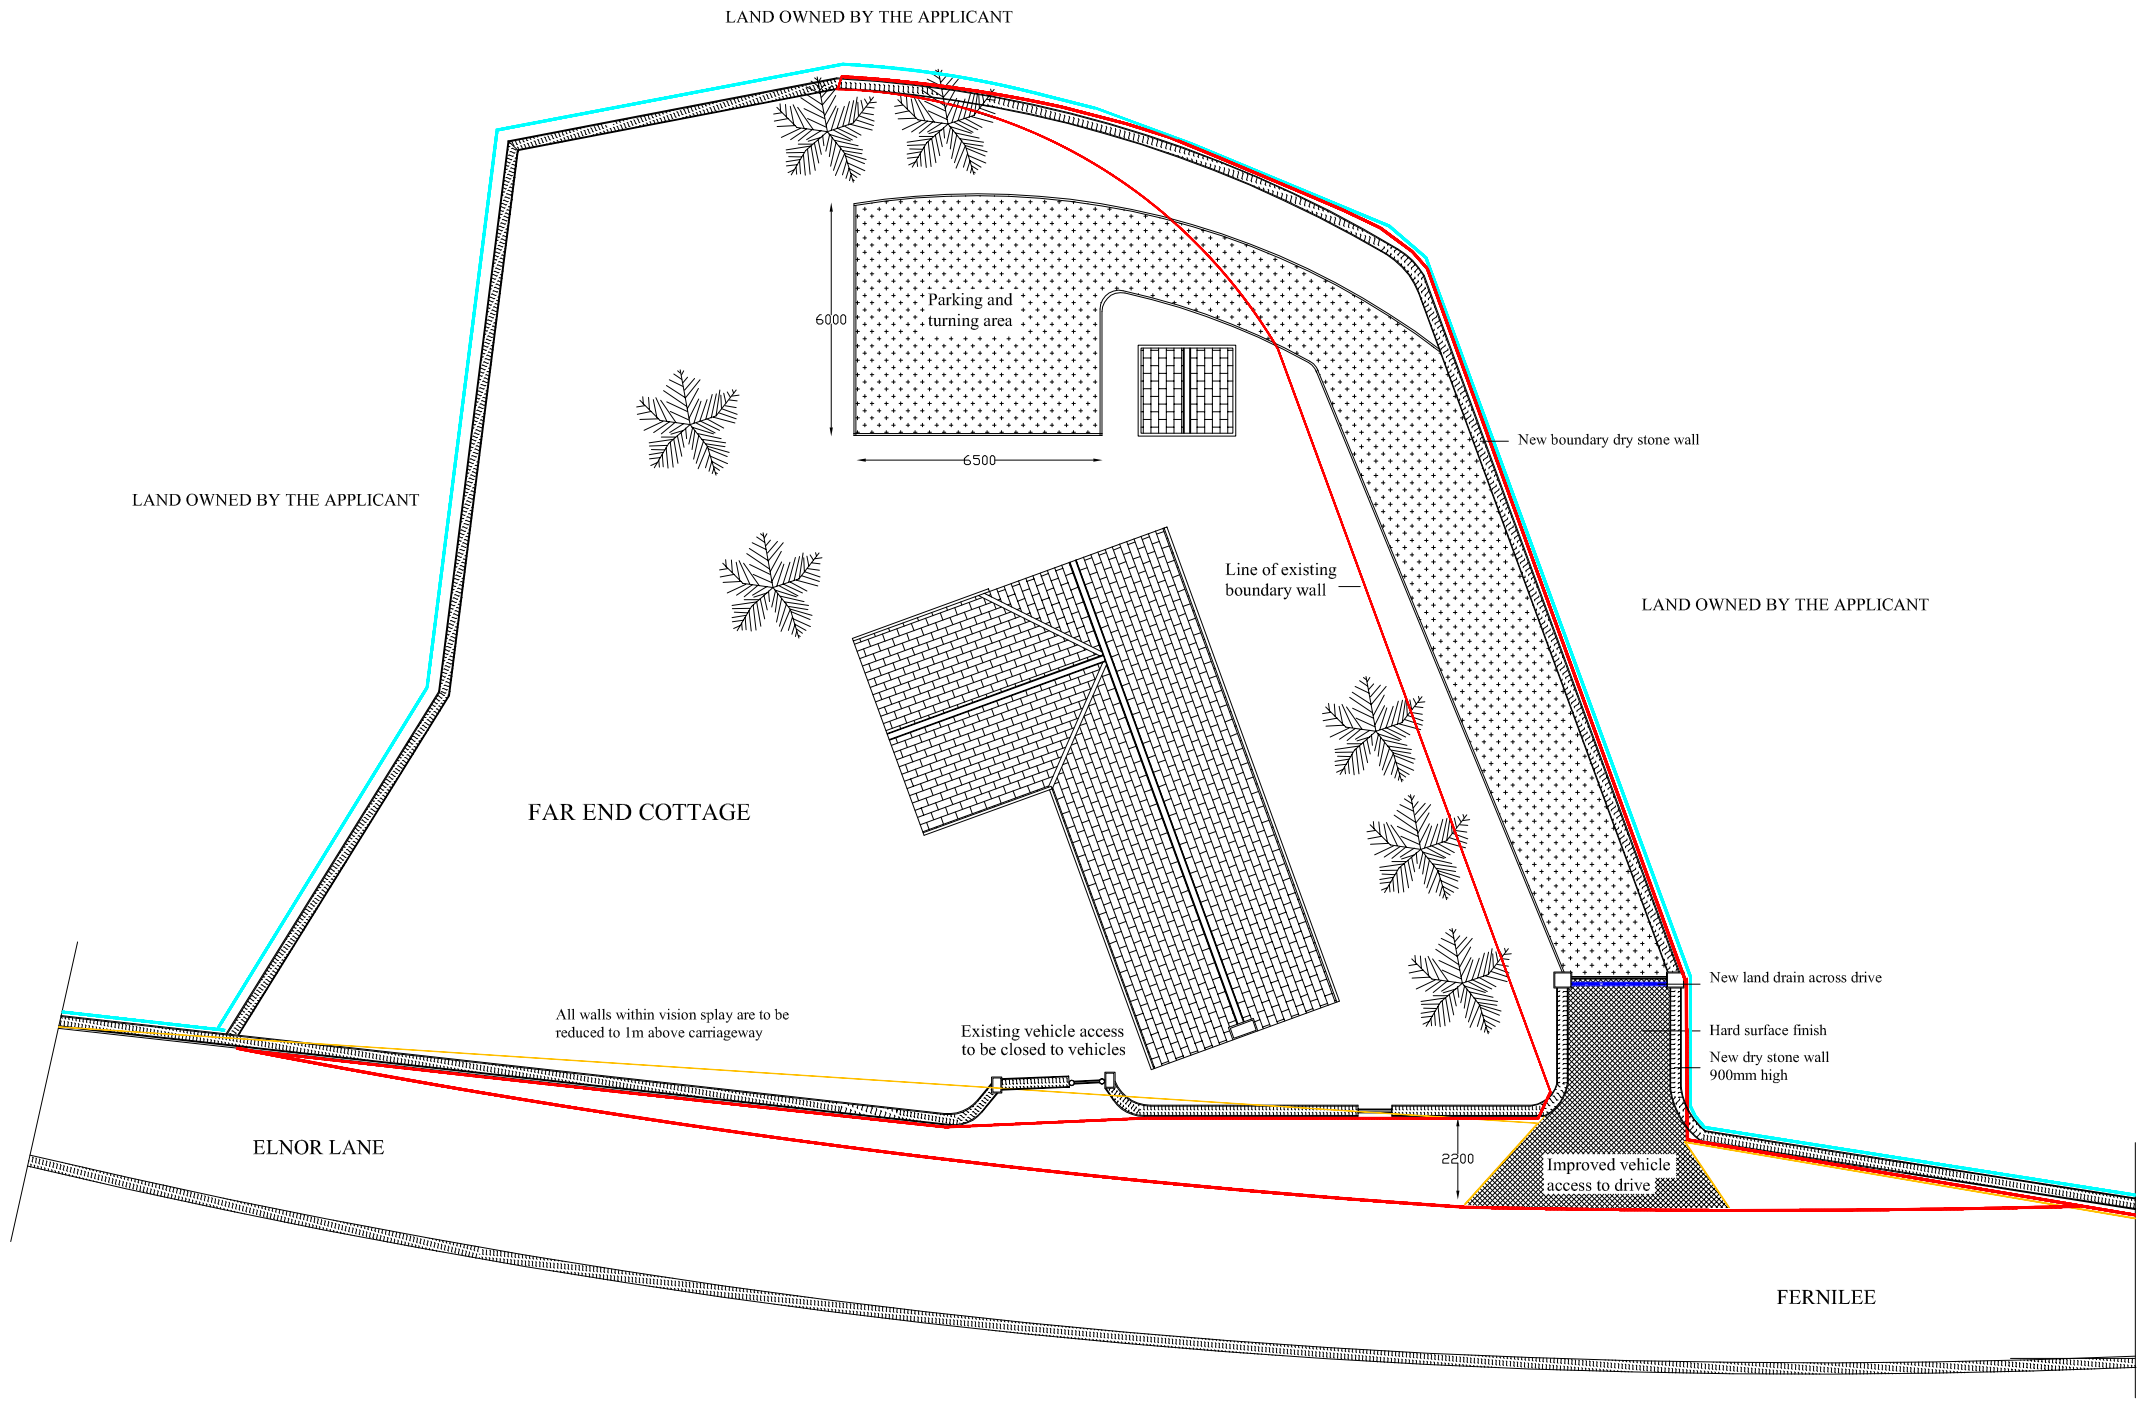

PROPOSED CHANGE OF USE - EXTENSION OF RESIDENTIAL BOUNDARY TO CREATE NEW VEHICLE ACCESS
at
FAR END COTTAGE,
FERNILEE,
WHALEY BRIDGE,
HIGH PEAK
for
MR. M. SHUKER.

SCALE 1:200

DRAWING NO. 02