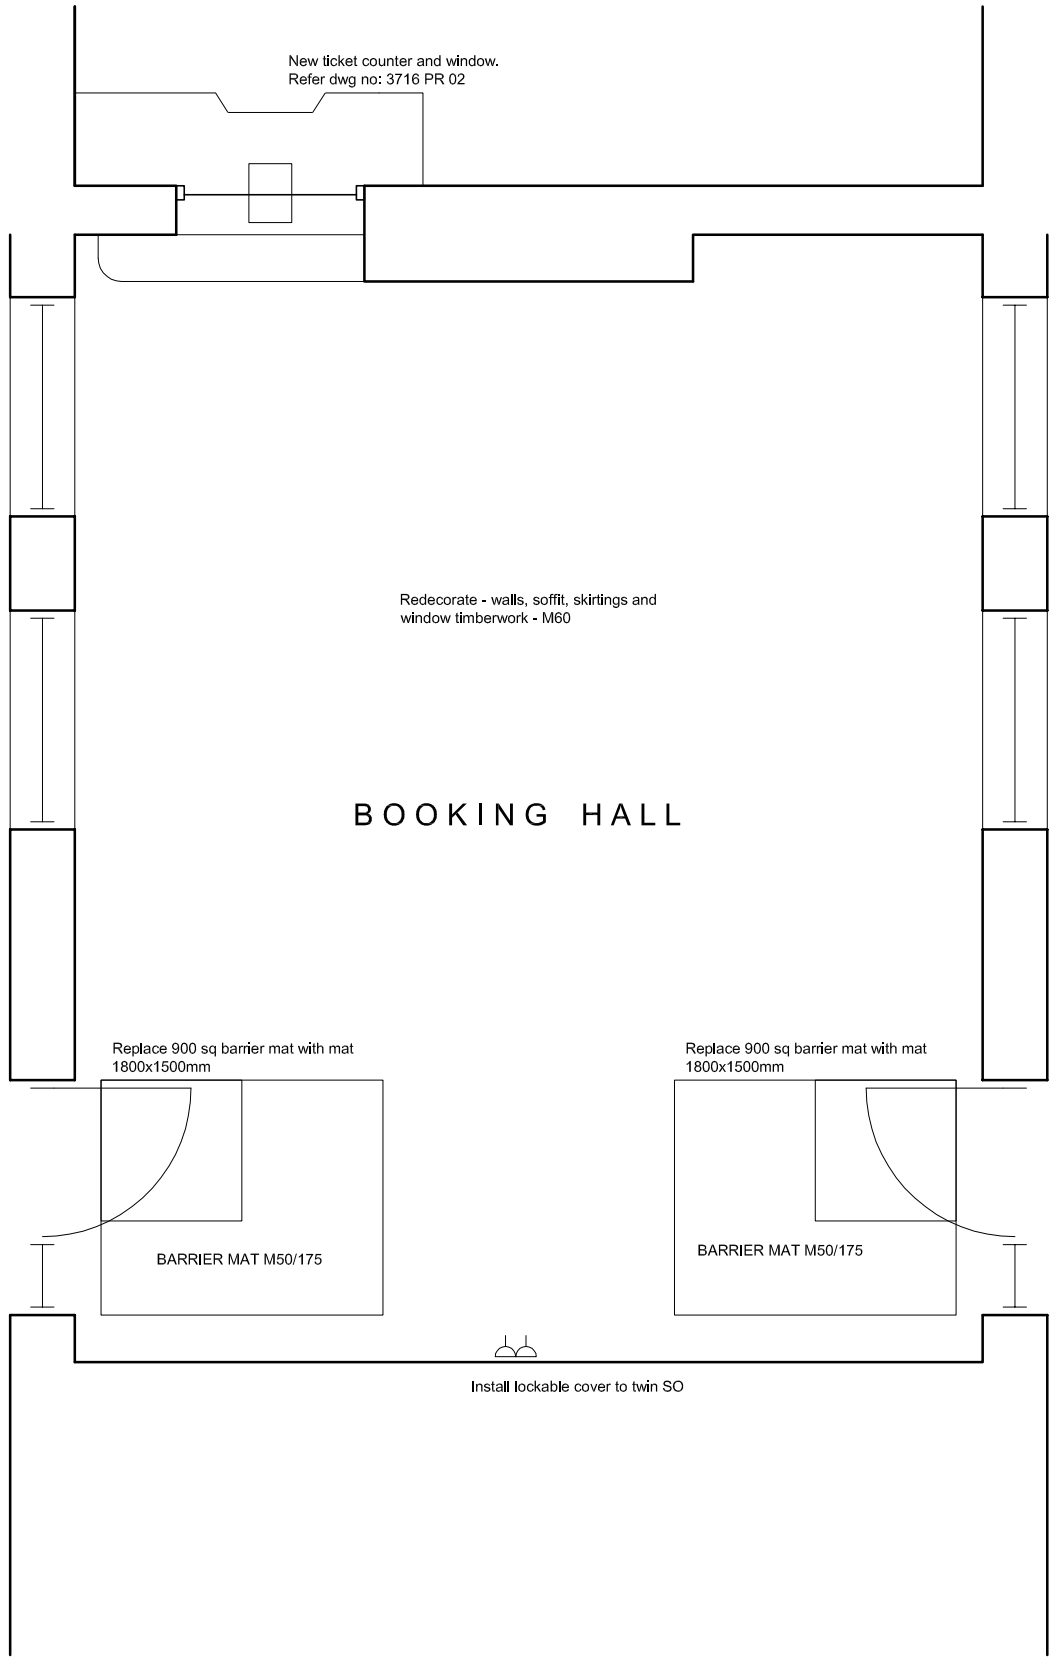


Booking Hall plan (1:50 @ A3)

Network Rail

northern

Form A - approval in principle

REVISION No.	AMENDMENT	DATE	DRAWN BY
A	SPECIFICATION REFS ADDED	12.08.11	MS

owen ellis architects

10 DURF STREET LIVERPOOL L1 5AS
TEL: 0151 709 5555
FAX: 0151 709 7077
email: info@owenellis.co.uk

BUXTON STATION
NSIP
GRIP 4

BOOKING HALL ALTERATIONS AND REFURBISHMENT

DRAWING NUMBER	REVISION	DATE
3716 PR 05	A	AUG 2011
		SCALE 1:50