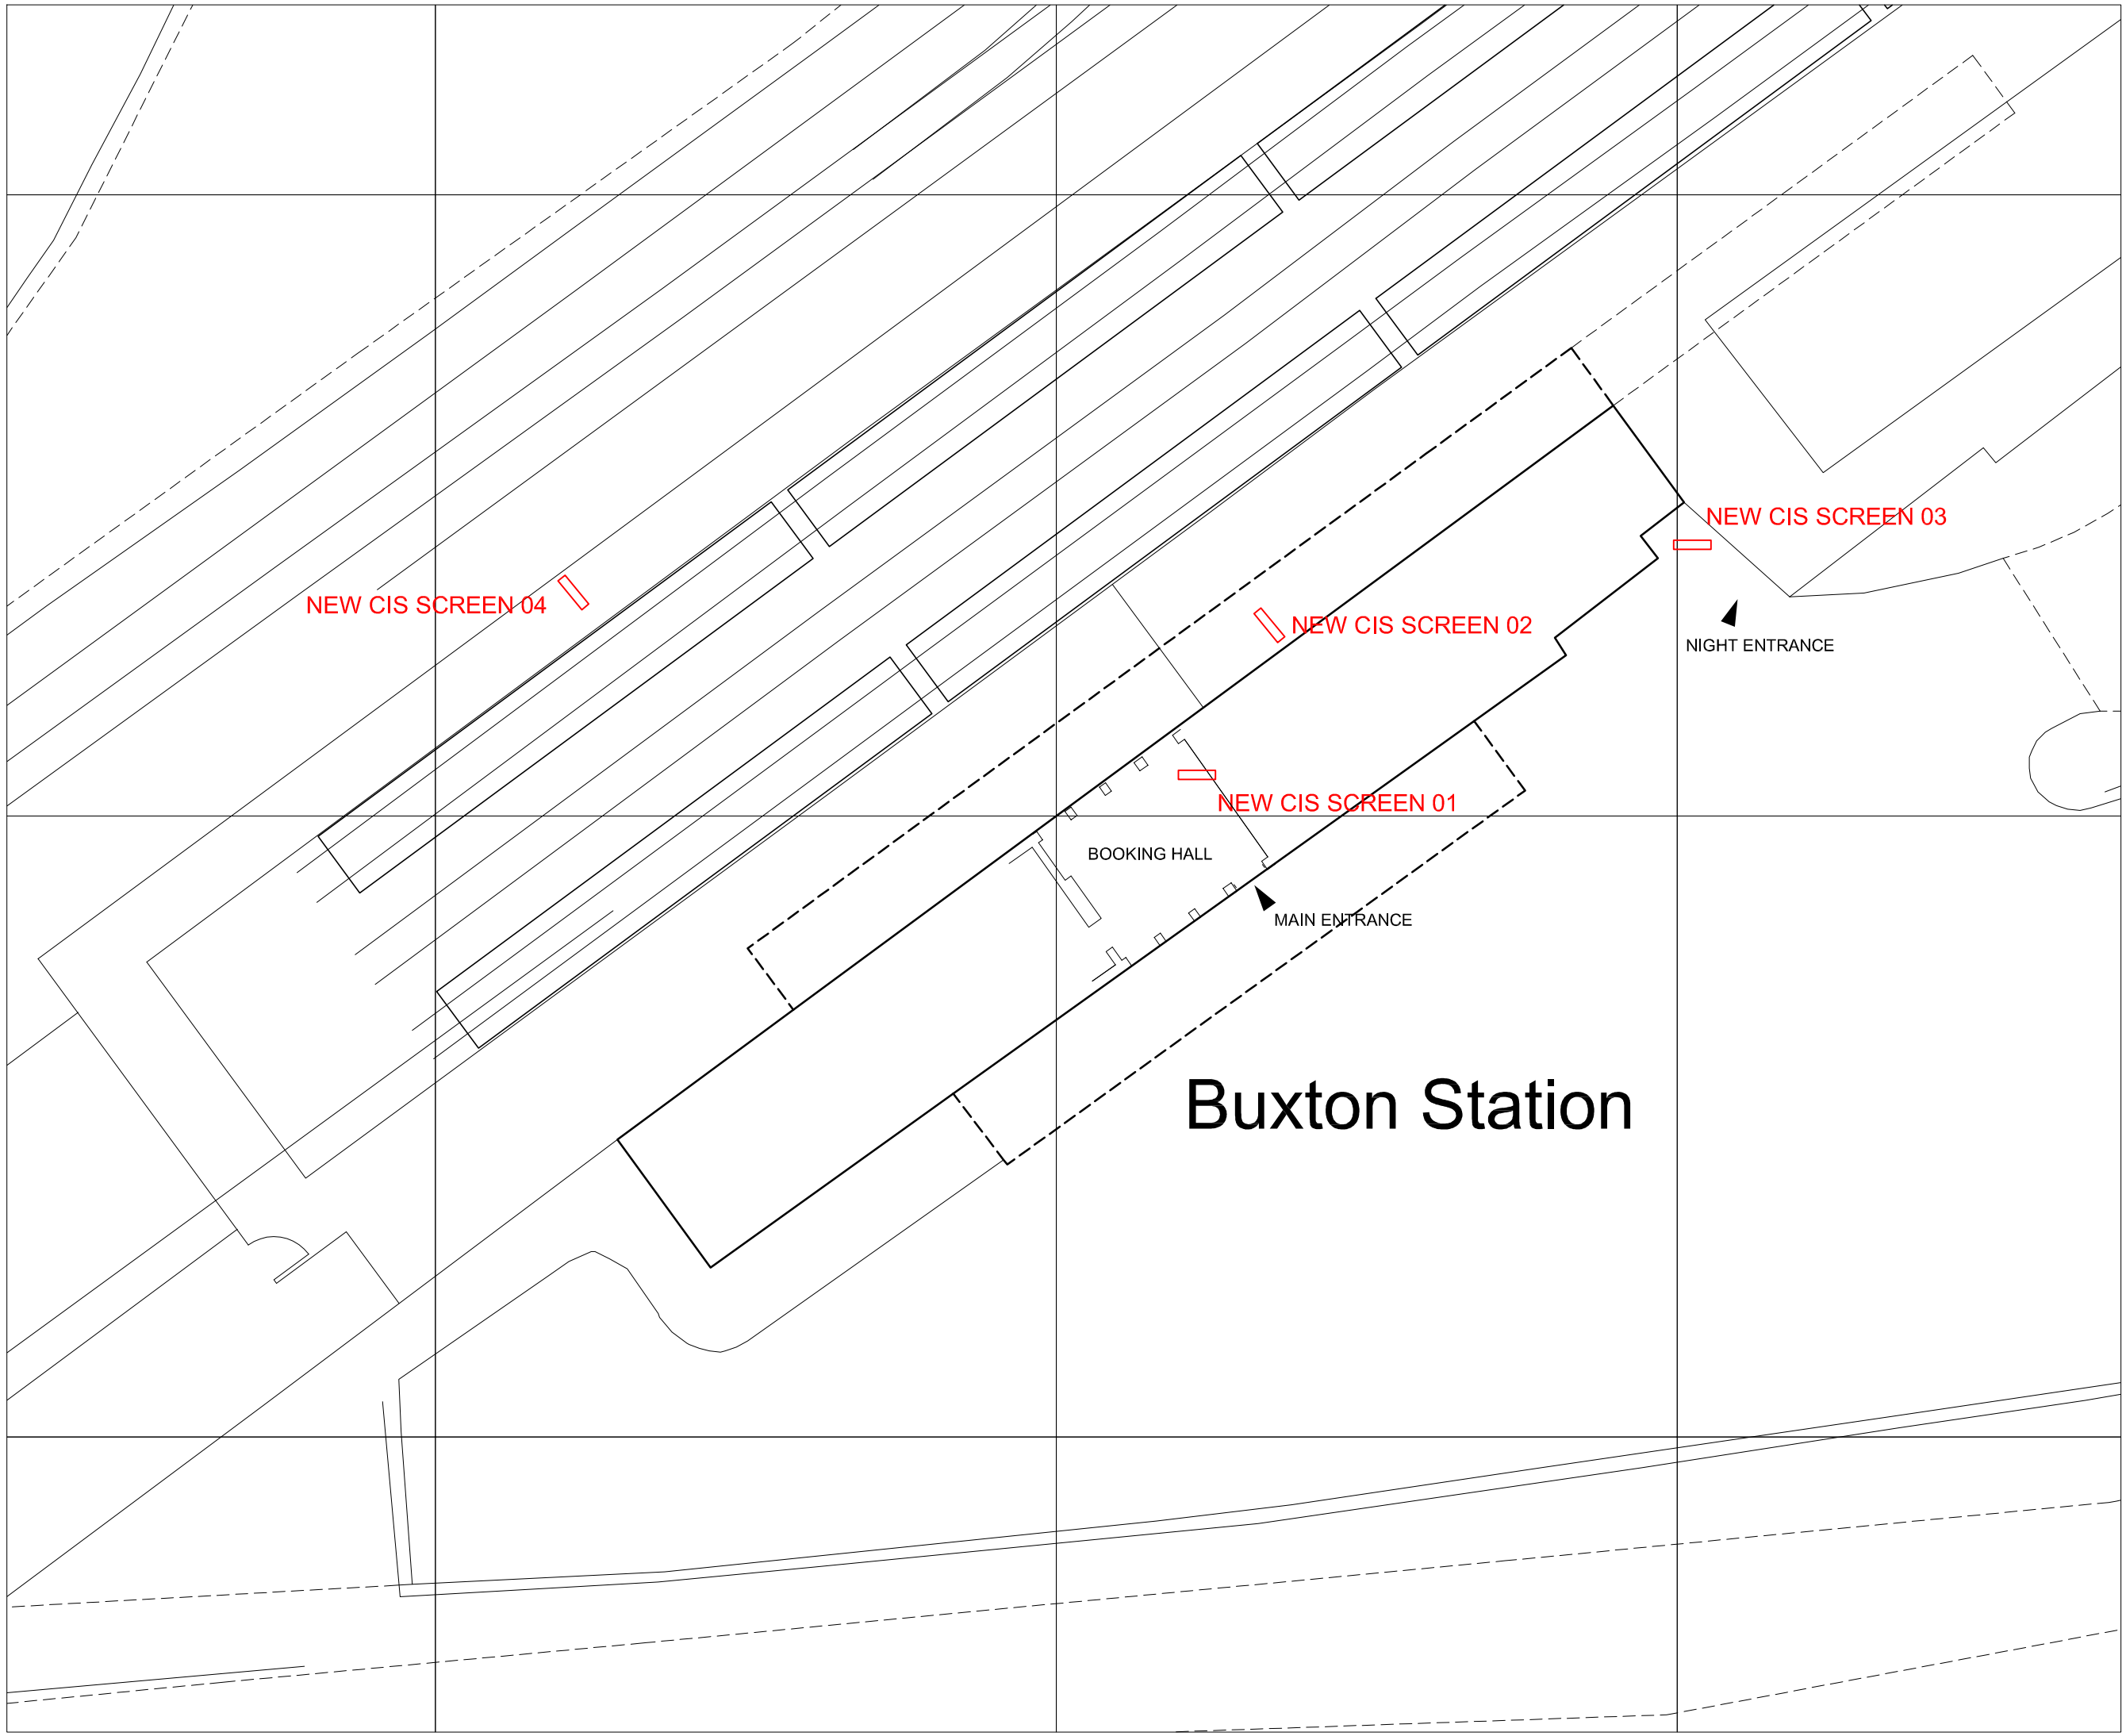


Buxton Station

northern

Network Rail

Form A - approval in principle

REVISION No.	AMENDMENT	DATE	DRAWN BY

owen ellis architects
10 DUKE STREET
LIVERPOOL L1 5AS
TEL: 0151 709 5555
FAX: 0151 709 7077
WEB: www.owenellis.co.uk
email: info@owenellis.co.uk

BUXTON STATION
NSIP
GRIP 4

CUSTOMER INFORMATION SCREEN LOCATIONS

DRAWING NUMBER	REVISION	DATE
-		JULY 2011
3716 PR 01	-	SCALE 1:500