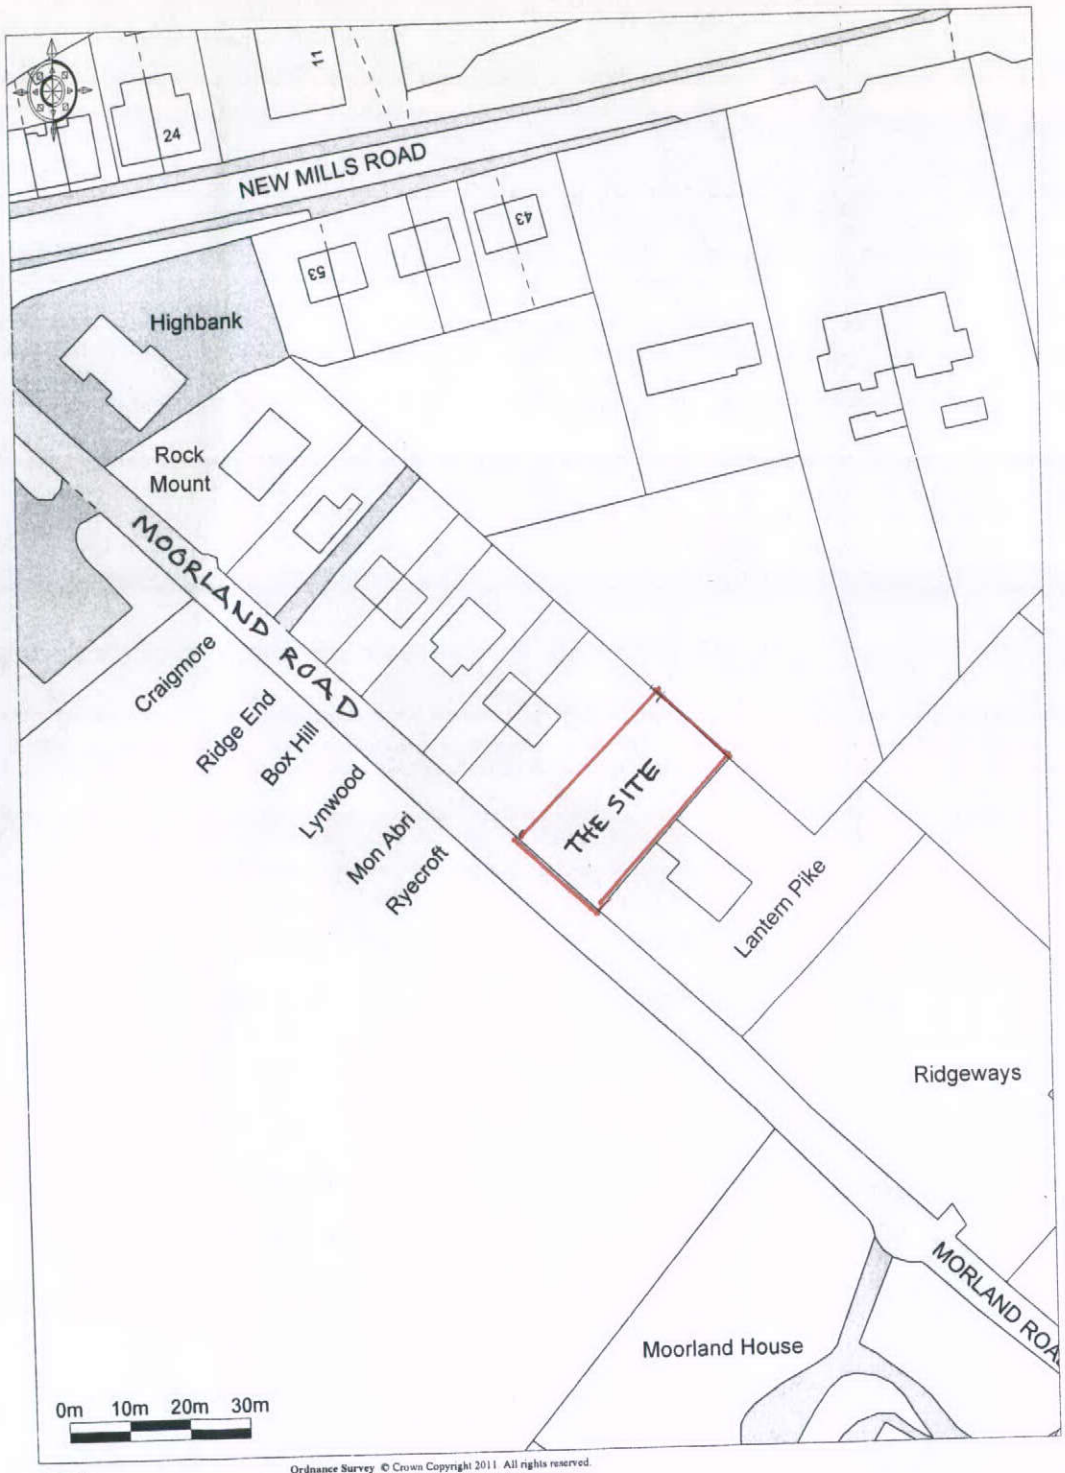


Promap®
Ordnance Survey © Crown Copyright 2011. All rights reserved.
Licence number 100020449. Plotted Scale - 1:1250

NEW HOUSE
MOORLAND ROAD,
BIRCH VALE,
HIGH PEAK, SK22 1BS.

LOCATION

SCALE 1.1250 @A4

DWG No. MCW1. 05/10/11

Mel Cranmer
1 Park Crescent,
Little Hayfield,
High Peak, SK22 2NP
Telephone:
01663 745809
e-mail:
mel_cranmer@btinternet.com