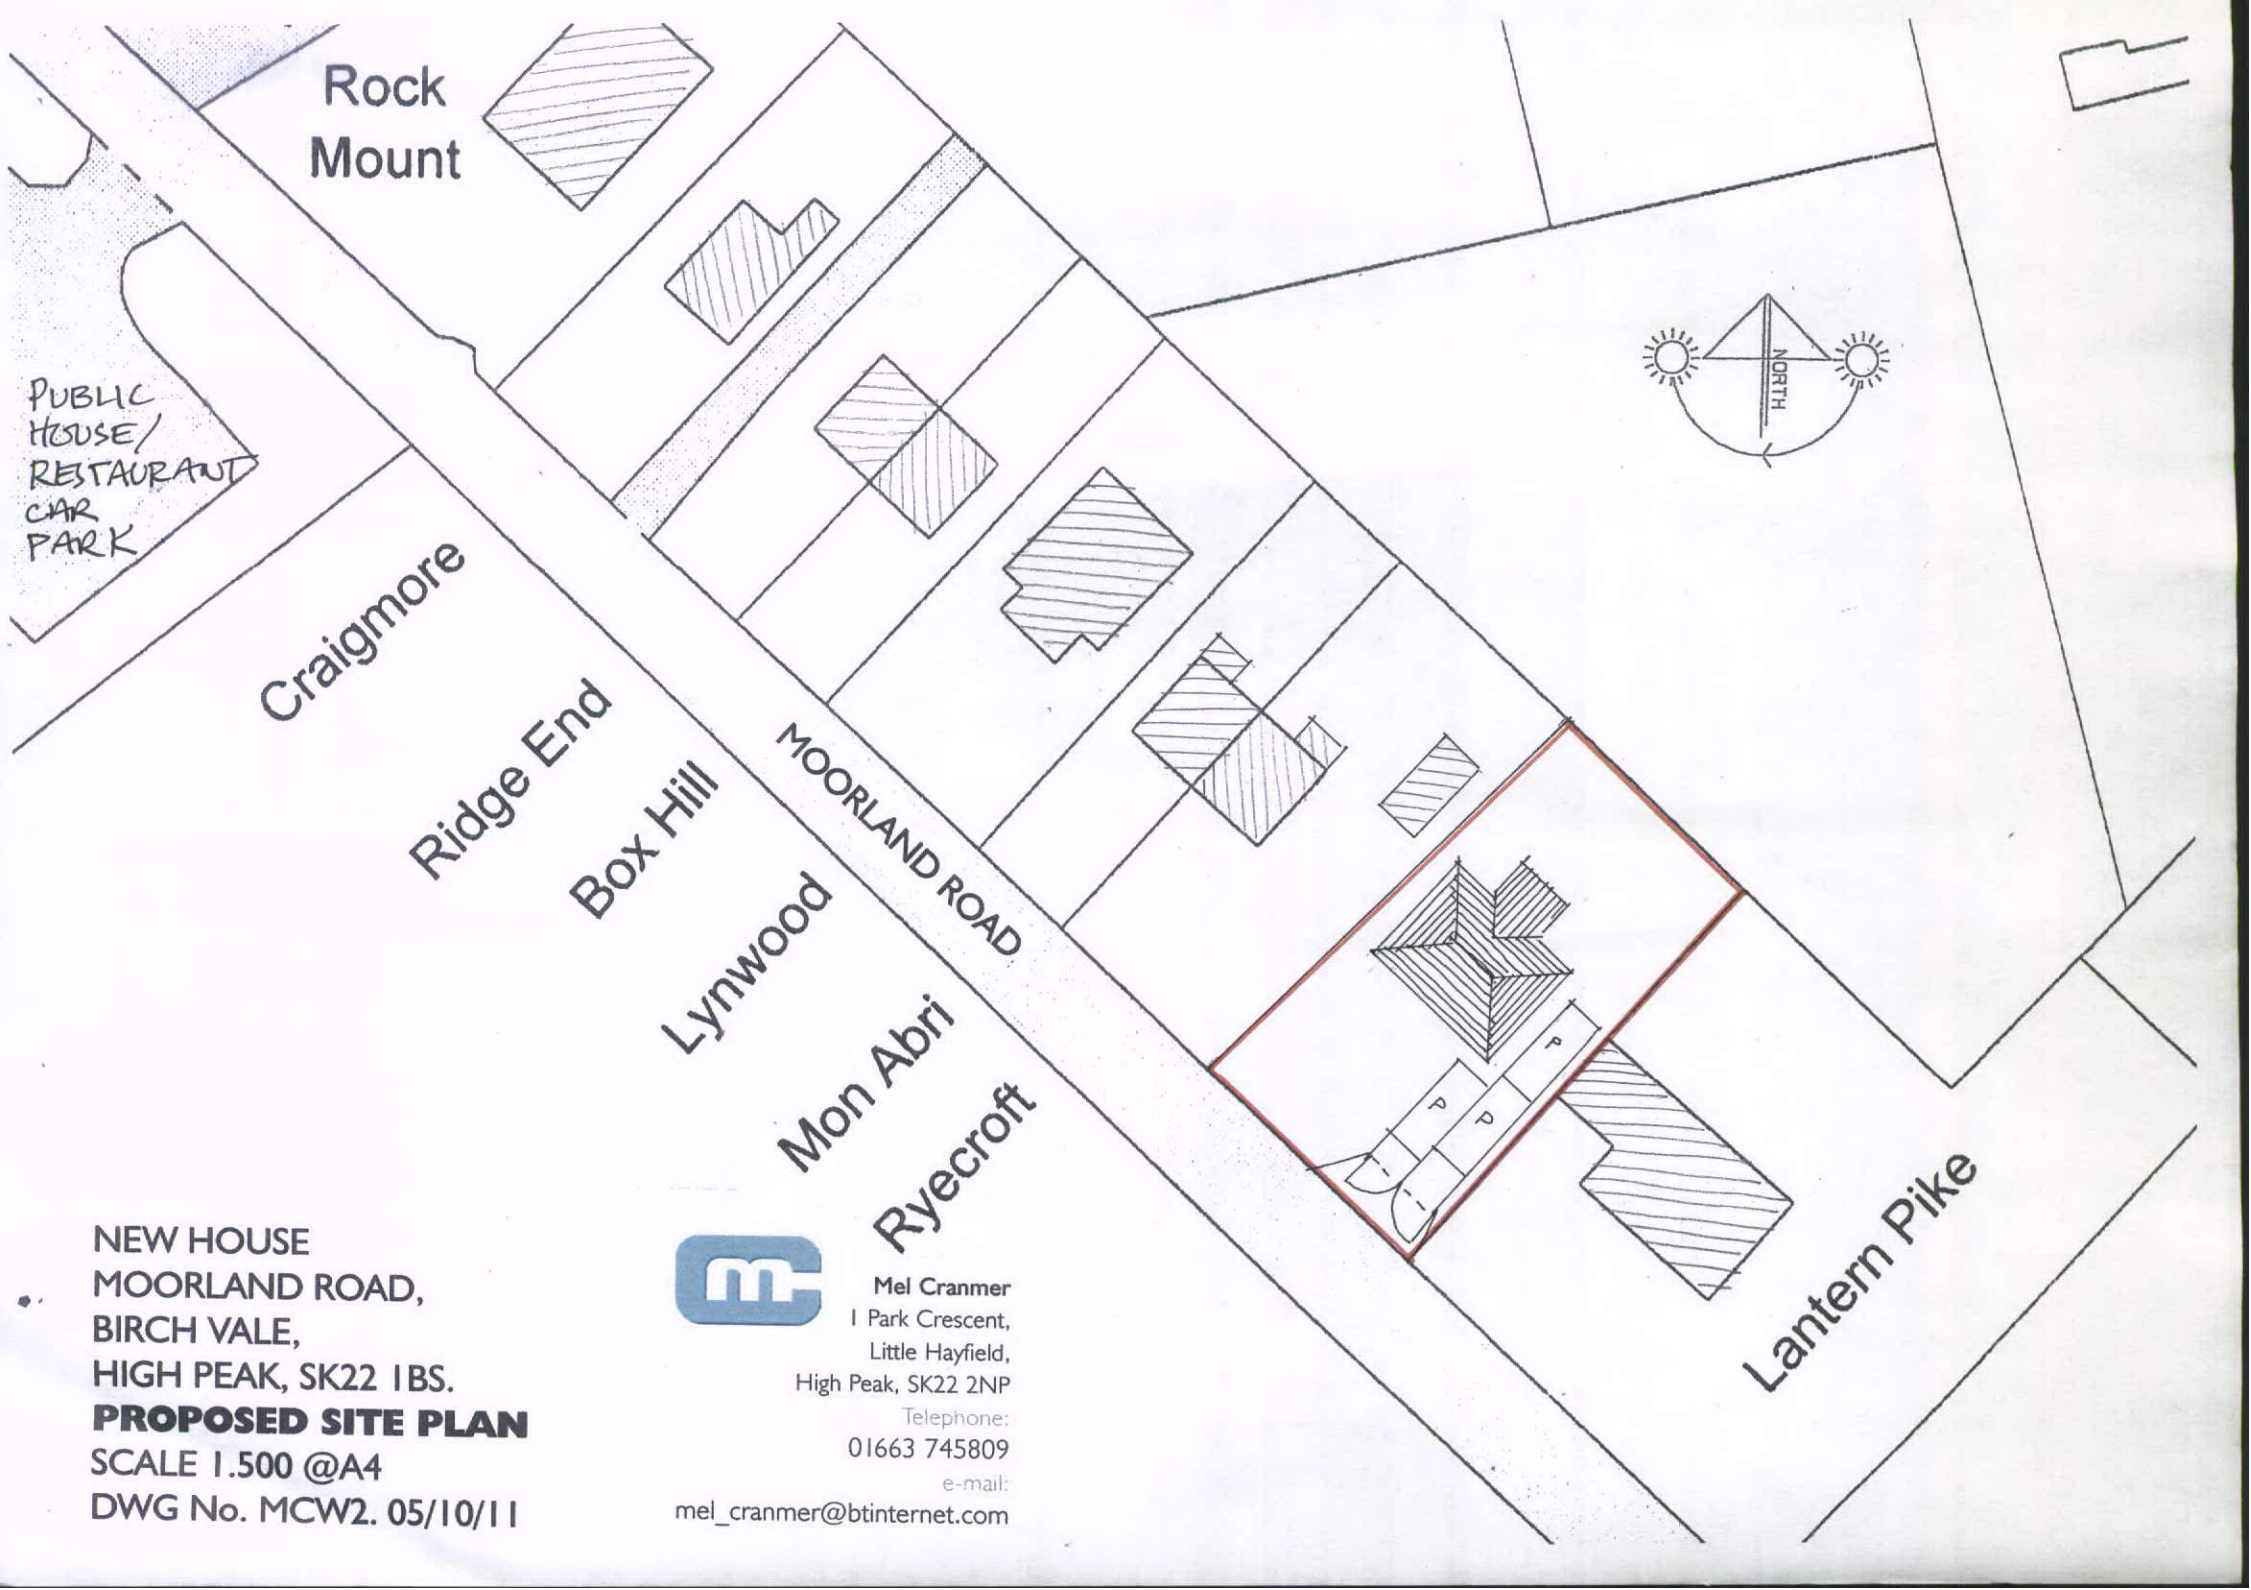


NEW HOUSE
MOORLAND ROAD,
BIRCH VALE,
HIGH PEAK, SK22 1BS.

PROPOSED SITE PLAN

SCALE 1.500 @A4
DWG No. MCW2. 05/10/11

Mel Cranmer
1 Park Crescent,
Little Hayfield,
High Peak, SK22 2NP
Telephone:
01663 745809
e-mail:
mel_cranmer@btinternet.com