

This drawing is the property of Nick Marriott Associates. By accepting delivery of this drawing the receipt hereby agrees that the information contained within this drawing, in whole or in part, is confidential and proprietary to Nick Marriott Associates and that it will not reproduce or redistribute such drawing, discuss the information contained herein or make reproductions without the prior written approval of Nick Marriott Associates and will hold all information relating to this drawing in confidence.


ELEVATIONS

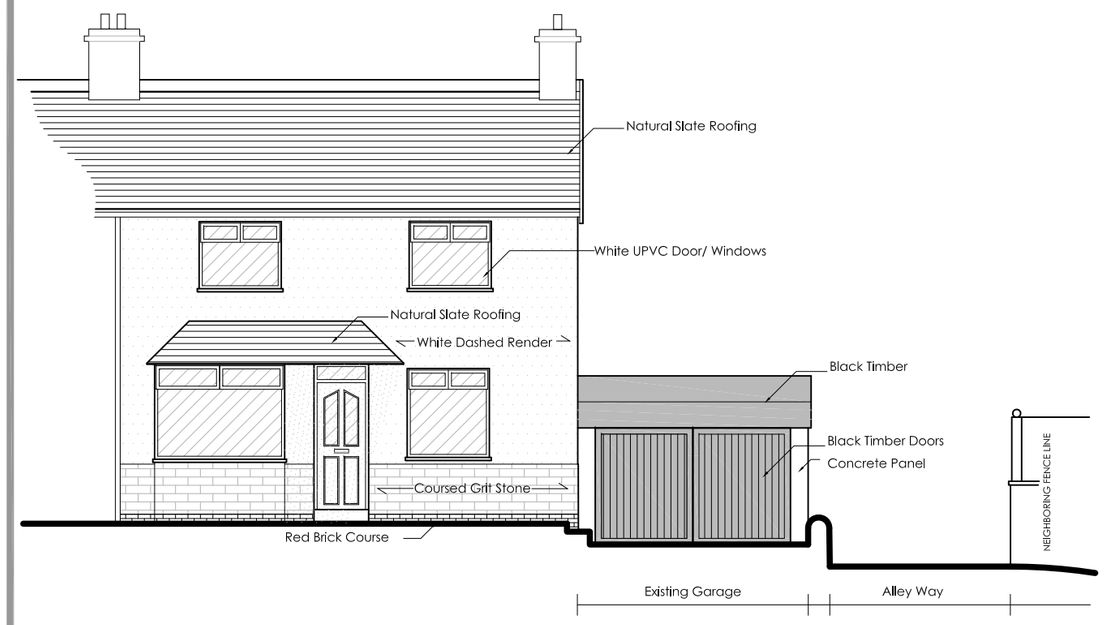

Front Elevation

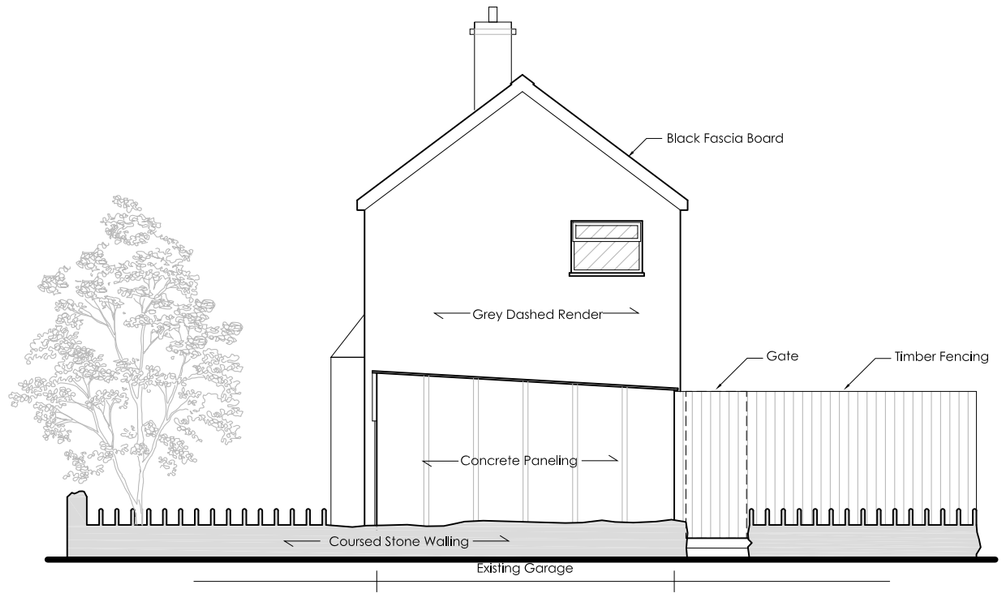


Side Elevation

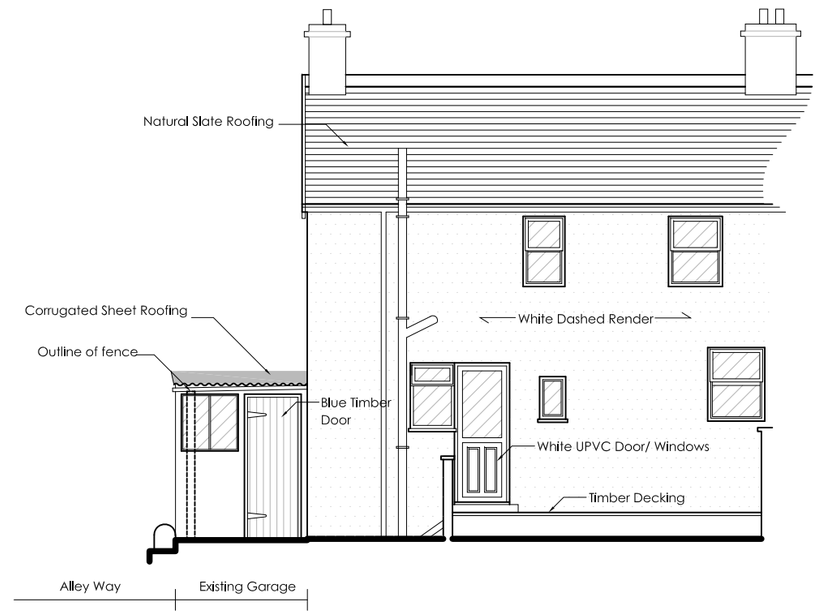


Rear Elevation


SITE PLAN

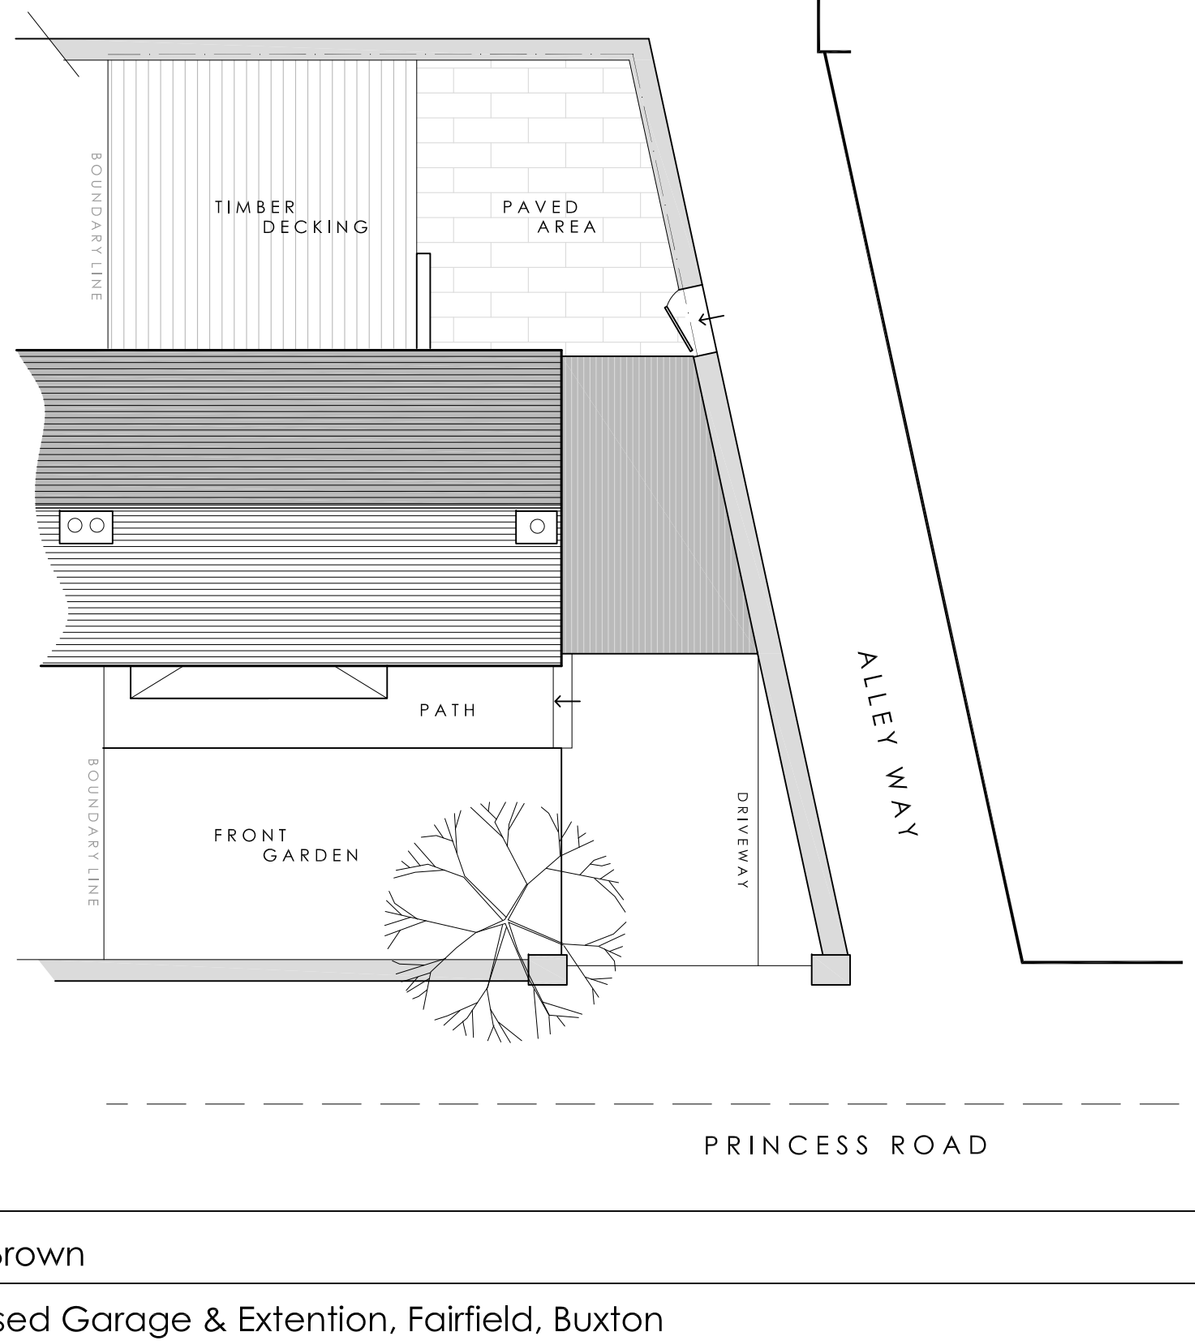

FLOOR PLANS

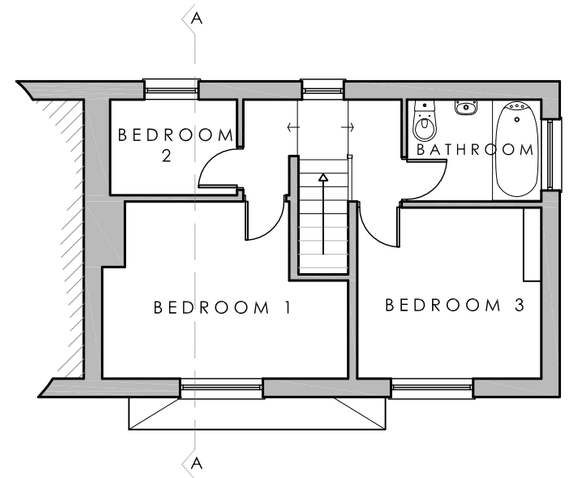


First Floor Plan

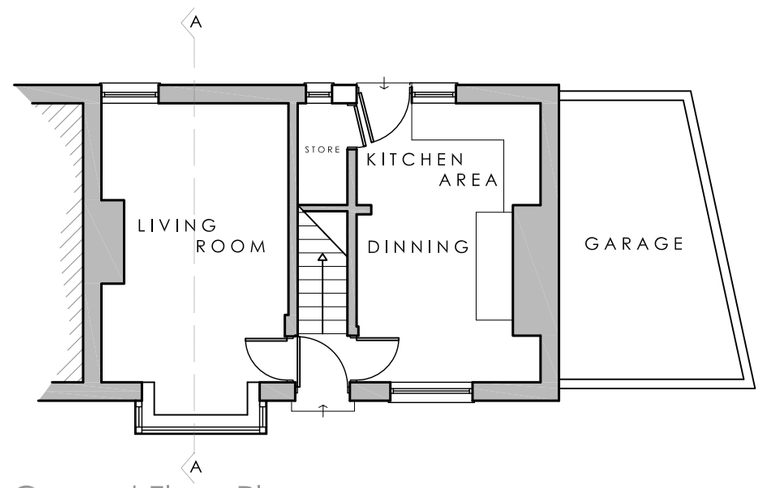

Ground Floor Plan

SECTION A-A

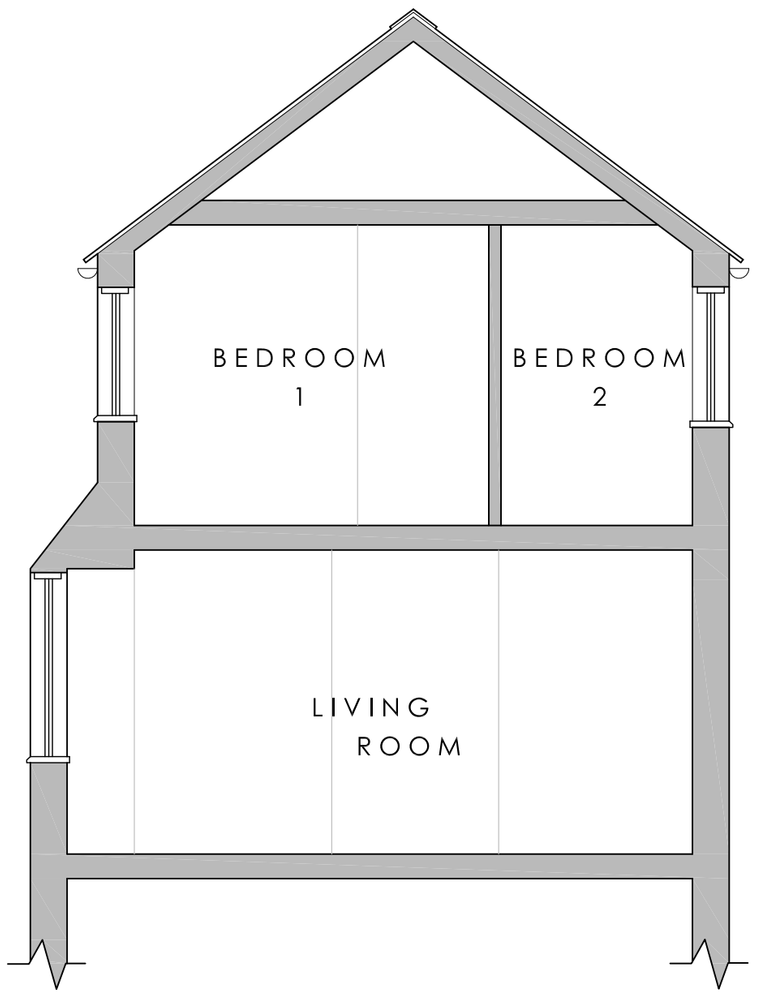

client
Mr G Brown

project
Proposed Garage & Extention, Fairfield, Buxton

drawing title
Existing Plans

scale 1:100
date Aug' 11
A2
drawing number 11002 - 03
rev

email: info@nickmarriott.co.uk
web: www.nickmarriott.co.uk
tel: 01629 814006
fax: 0871 900 1250
orme court, granby road, bakewell, de45 1es
nick marriott associates
architecture and planning specialists