
HPK/2011/0571

COUNCIL
RECEIVED
17 OCT 2011

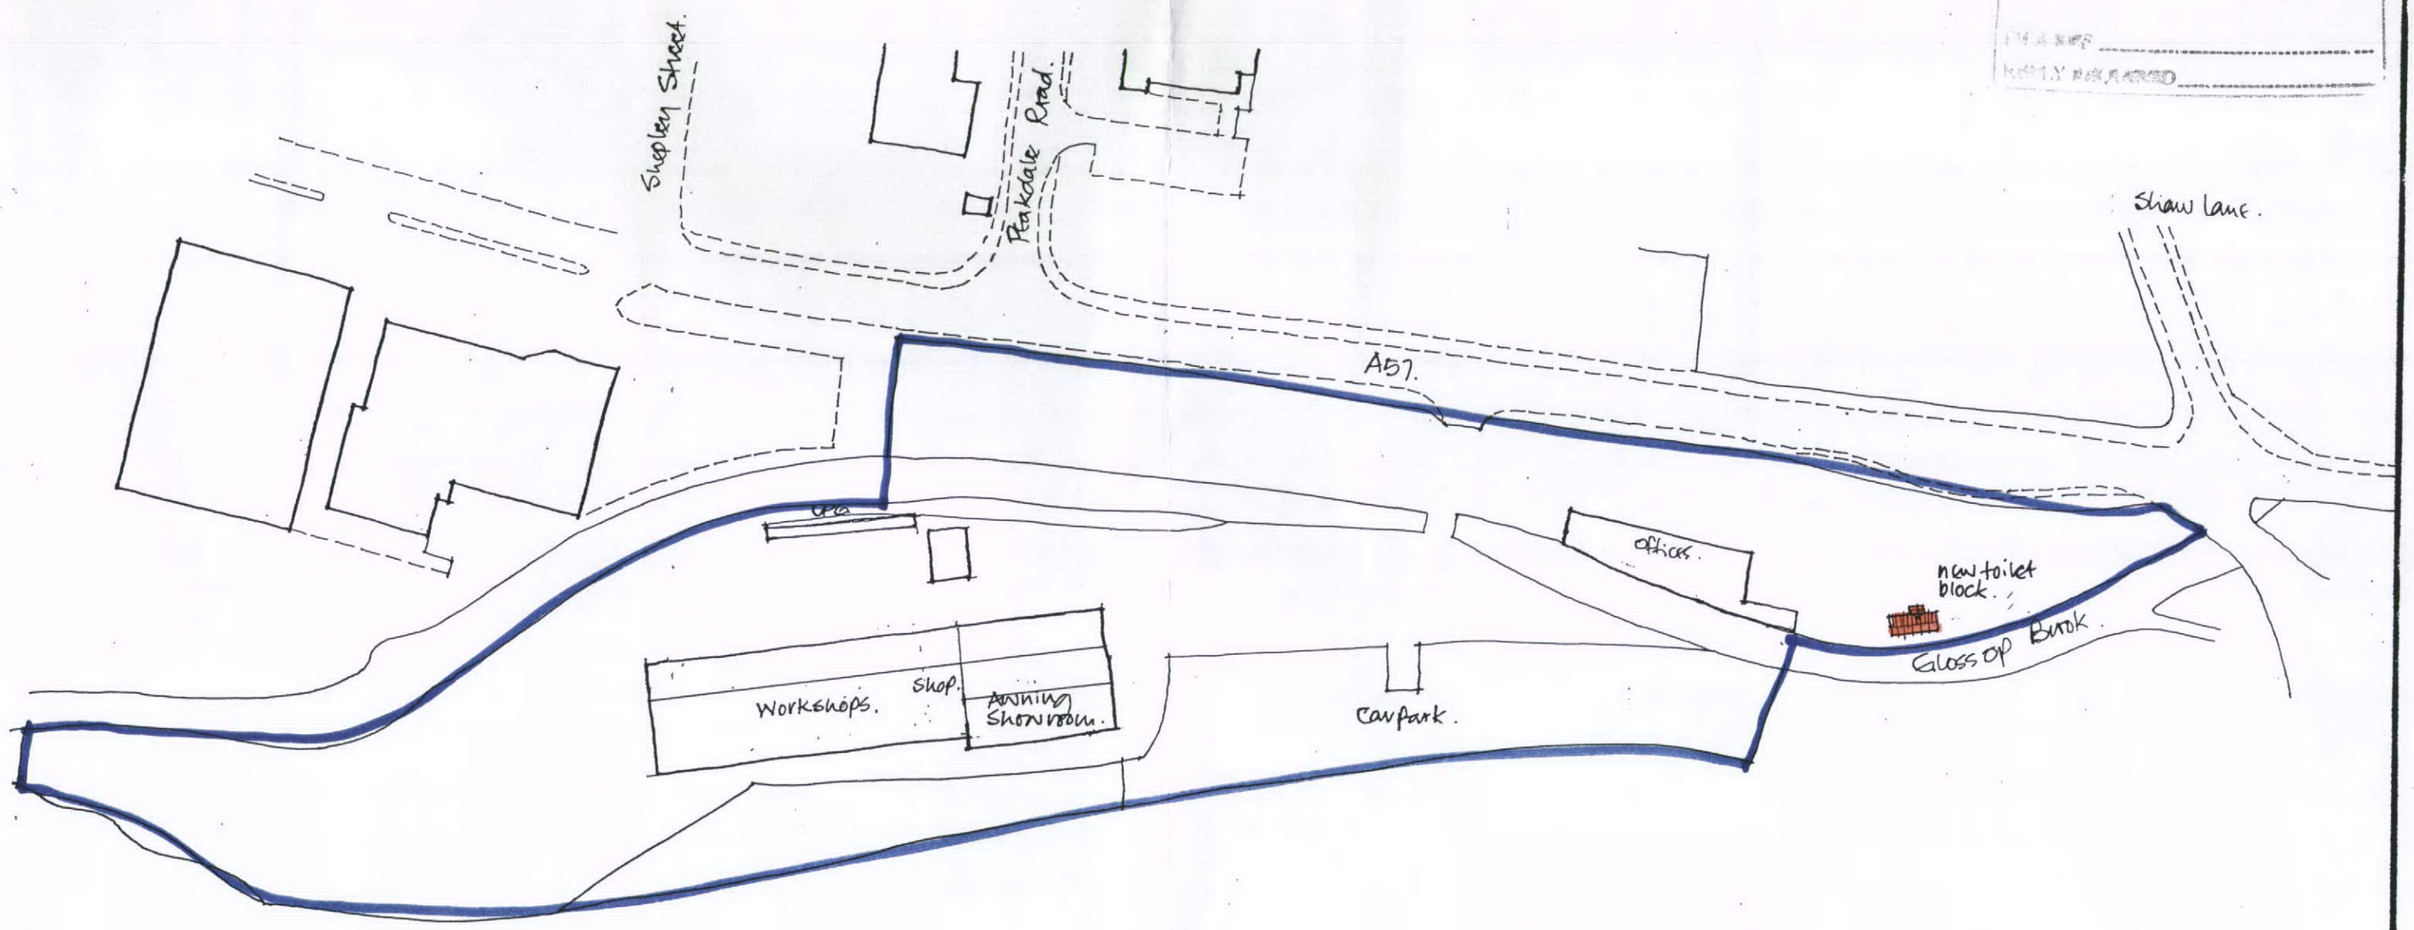

site plan 1:1250

GLOSSOP CARAVANS.

Brookfield, Glossop.

scale : 1:1250. Date: February 2010.

A.C. MARLAND. ASSOCIATES,
1, OAKCROFT, STALYBRIDGE,
CHESHIRE, SK15 2QQ.

TEL/FAX: 01457 765255.