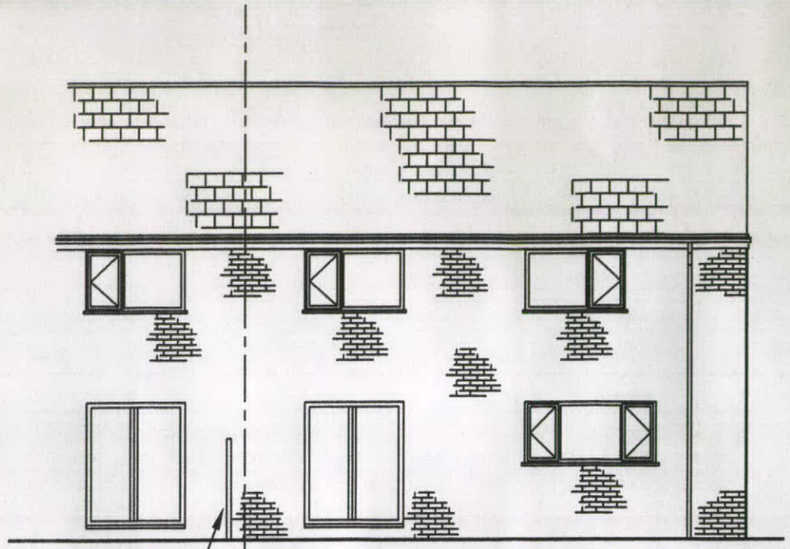

1650 high fence

Existing rear elevation

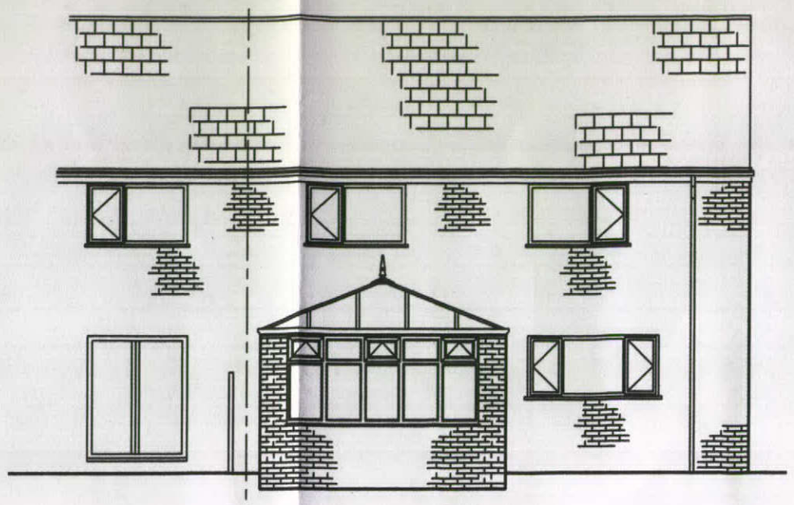

Proposed rear elevation

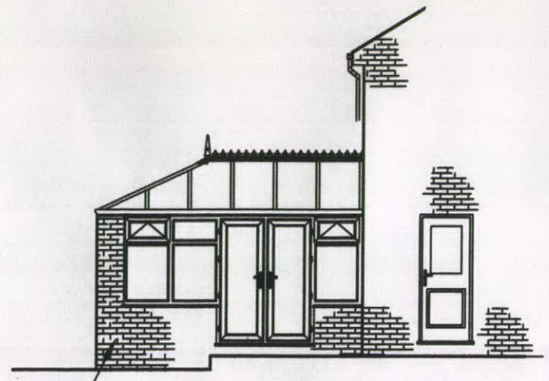

brick to match existing property

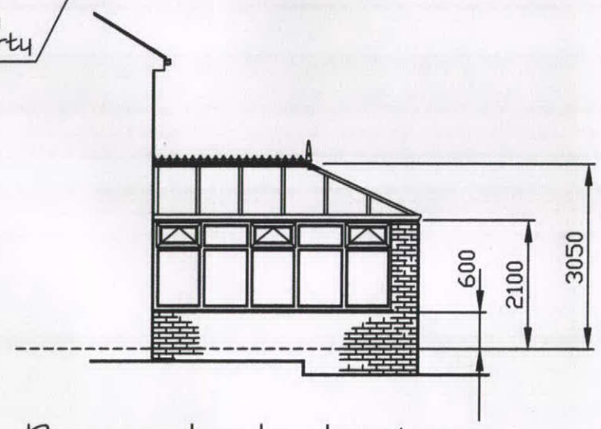

Proposed side elevations

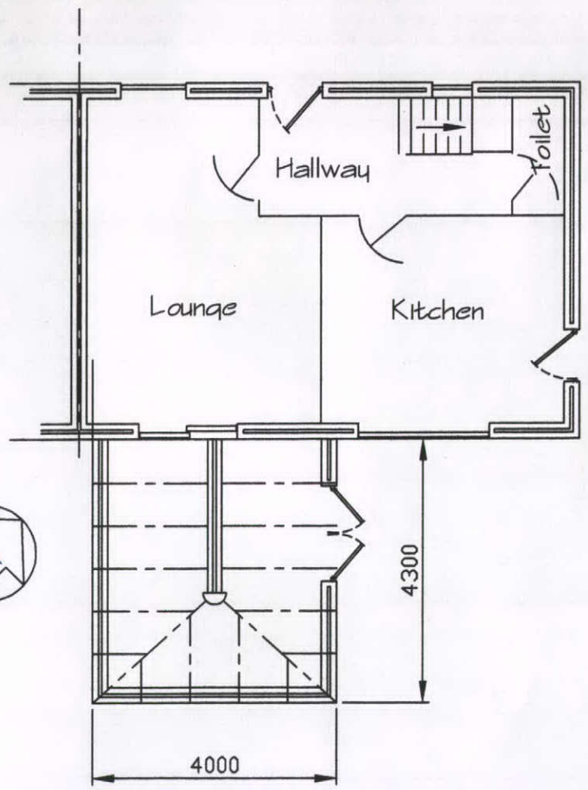

Proposed ground floor plan

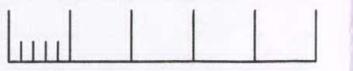

Scale 1:100

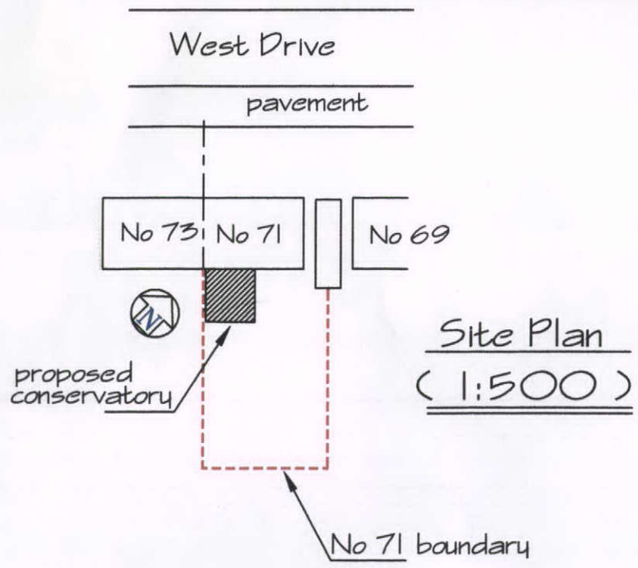

Site Plan (1:500)

WINDOW & CONSERVATORY OPTIONS

Options House
Peakdale Road
Glossop
SK13-6LQ

Client
Mr & Mrs D. Harold
71 West Drive
Tintwistle
SK13 1NB

Scale 1:100, 1:500

Date 30/09/11 | Drawn-*E.Ogden*

Drawing title
Proposed rear Conservatory