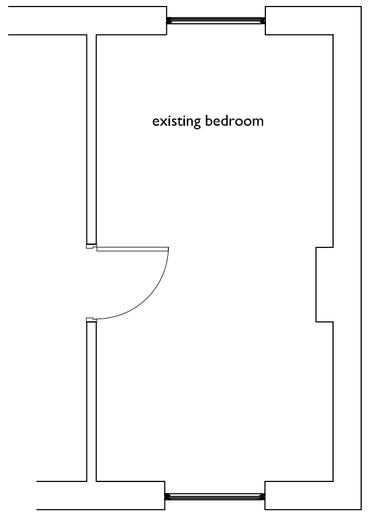
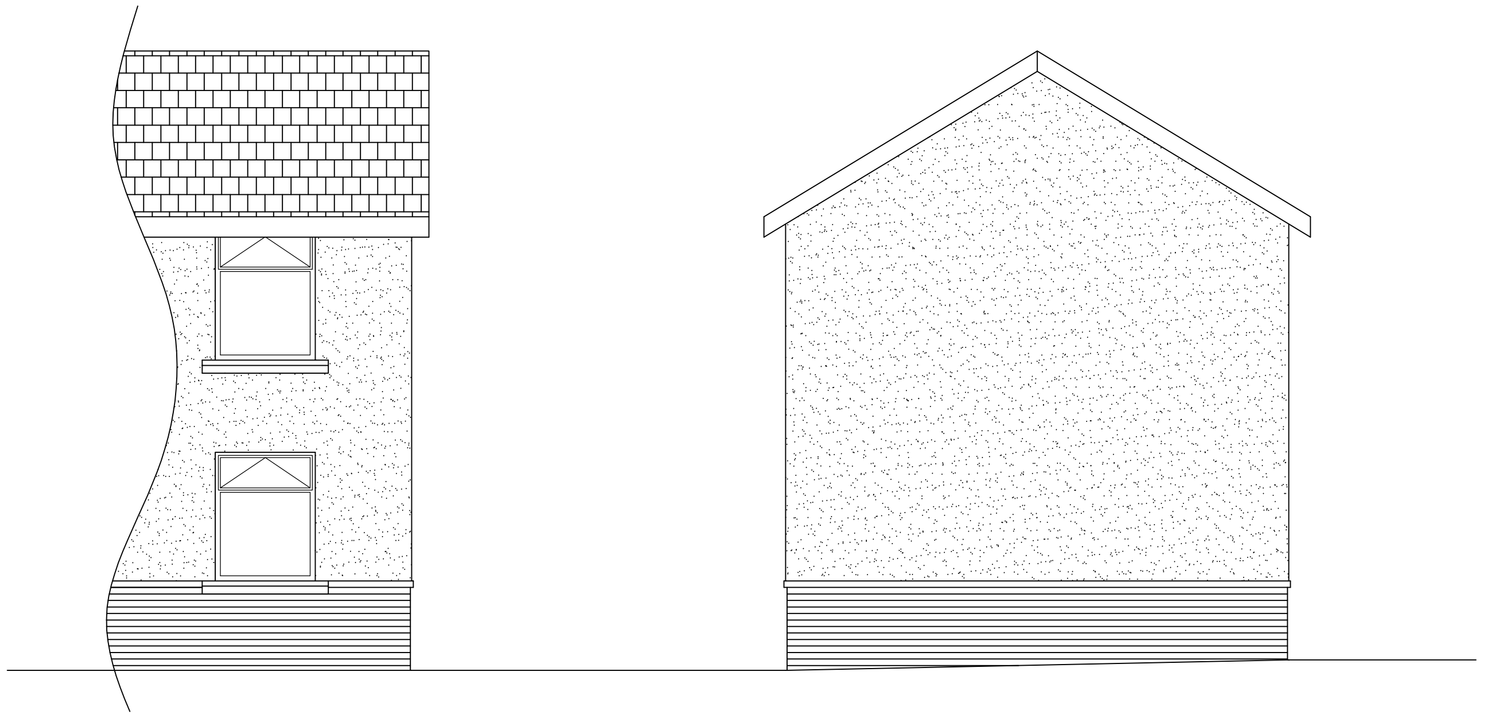




EXISTING FIRST FLOOR PLAN



EXISTING FRONT ELEVATION



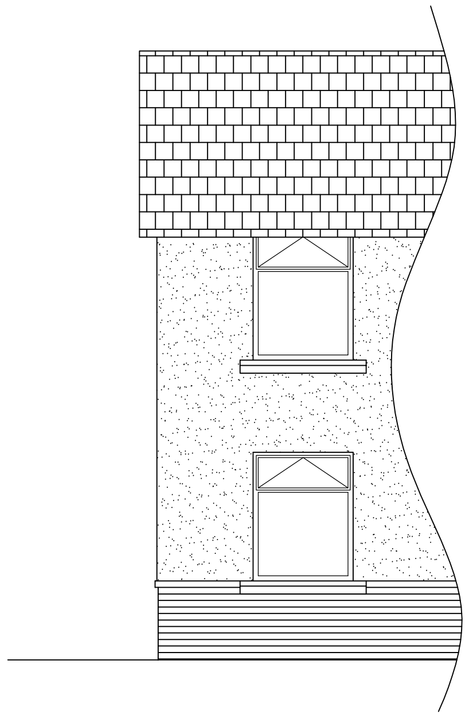EXISTING SIDE ELEVATION




EXISTING BACK ELEVATION


**GENERAL DRAWING NOTES**

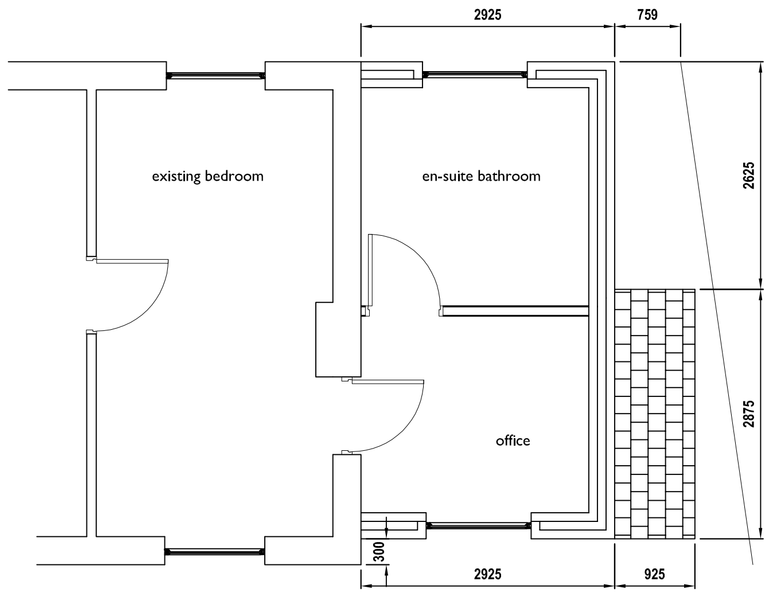1. This design and drawing and any related specification are the COPYRIGHT of Pinelog Ltd, and may not be reproduced in drawing or built form without Pinelog Ltds express permission
2. Pinelog Ltd. reserve the right to alter any item or specification shown on this drawing to accord with the latest details and regulations
3. This drawing should not be scaled, only figured dimensions are to be worked to, and all dimensions should be checked on site prior to work commencing.
4. The drawings are in metric scale
5. Report any discrepancies to Pinelog immediately
6. All drawings are to be read in conjunction with any other relevant drawings


| Revision | Description | Date |
|---|---|---|
| A | dimensions added to drawing | 02.08.11 |
| B | drawing amended after coments from the planners | 09.11.11 |
| | | |





PRPOSED FIRST FLOOR PLAN

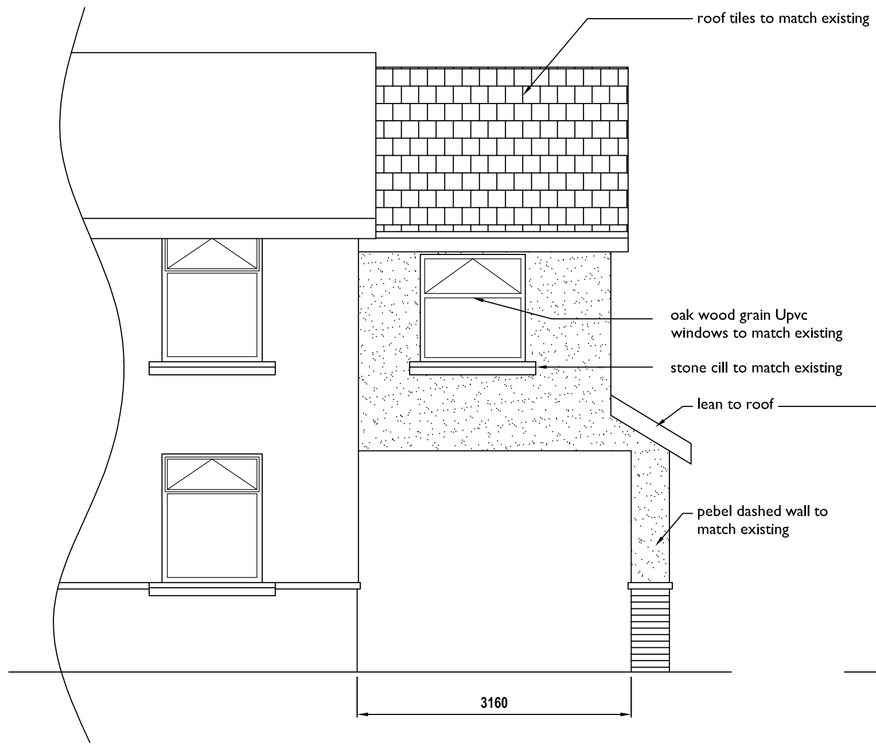



PROPOSED FRONT ELEVATION

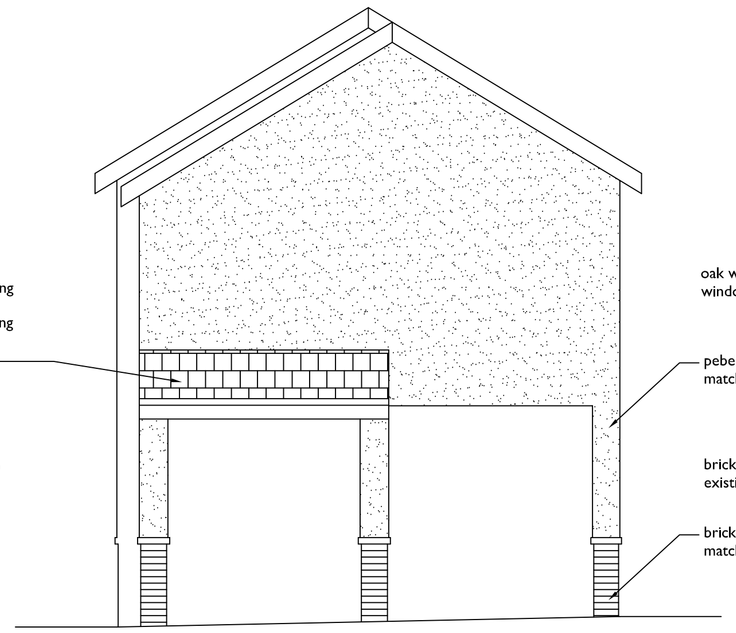



PROPOSED SIDE ELEVATION

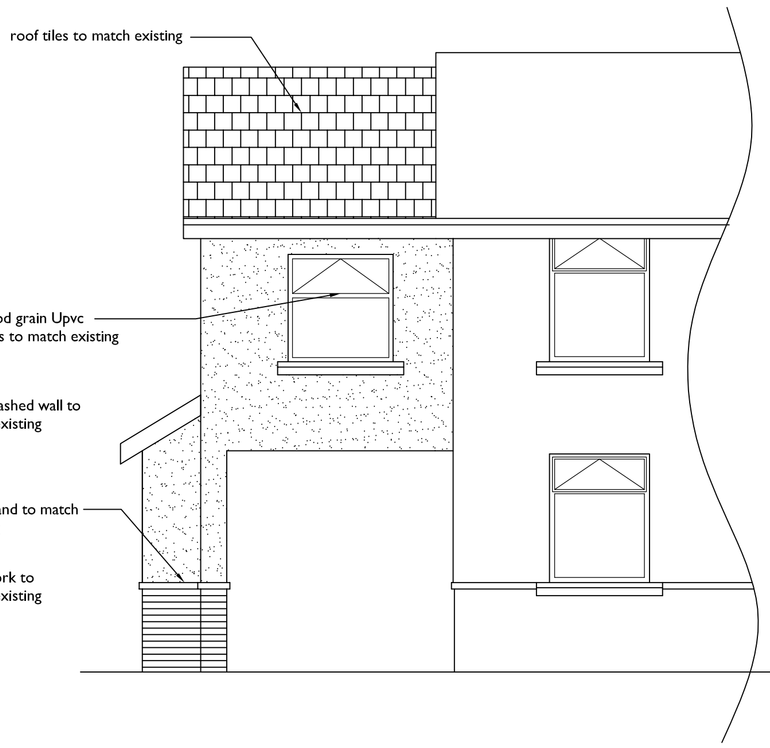


PROPOSED BACK ELEVATION

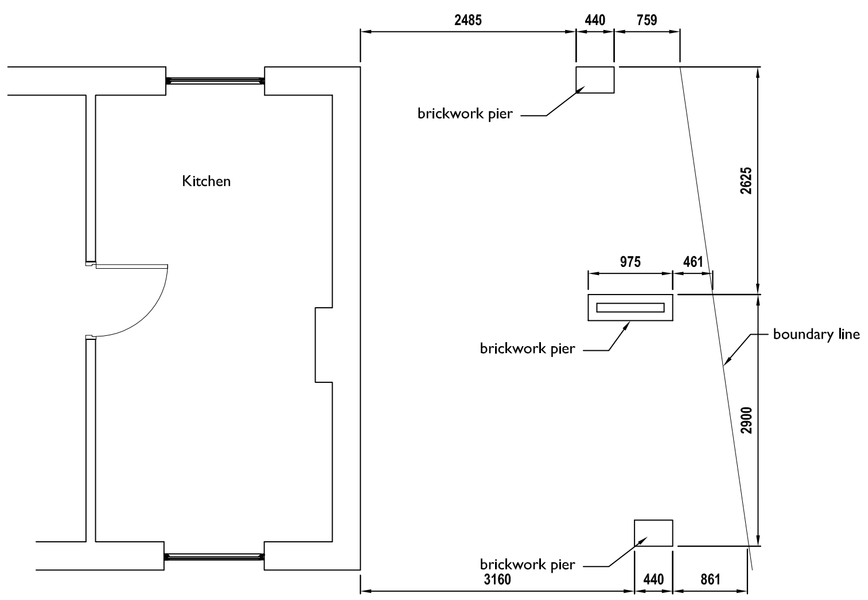


PRPOSED GROUND FLOOR PLAN

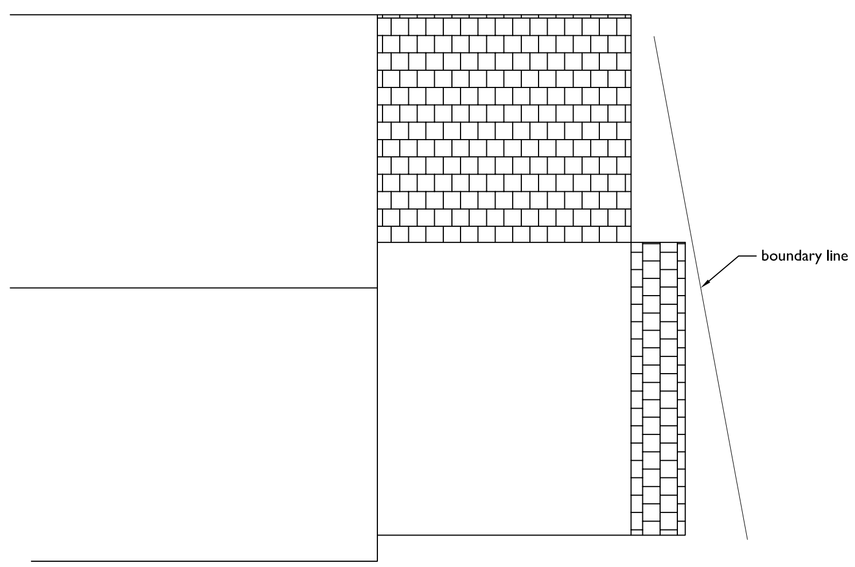


PRPOSED ROOF PLAN




scale bar 1:50

| | | |
|---|---|---|
| Project: NEW CARPORT EXTENSION TO 28 ASHBOURNE LANE CHAPEL-EN-LE FRITH | | |
| Client: MR & MRS ROB WAKELIN | | |
| Drawing Title: Existing and proposed plans and elevations | | |
| Scale: 1:50 @ A1/ 1:75 @ A2 | Date: 02.06.11 | Drawn: AJS |
| Job No: 1007 | Drawing No: AL(0) 01 | Revision: B |