

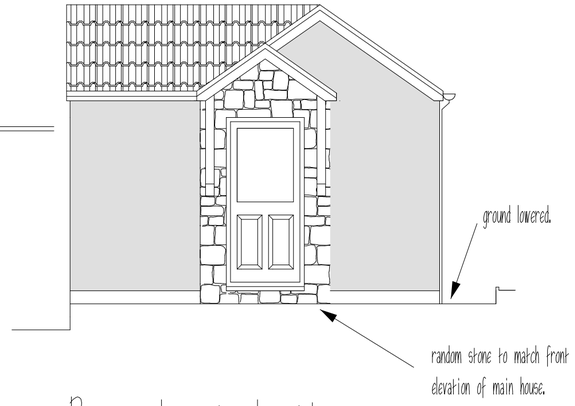



Proposed east elevation.

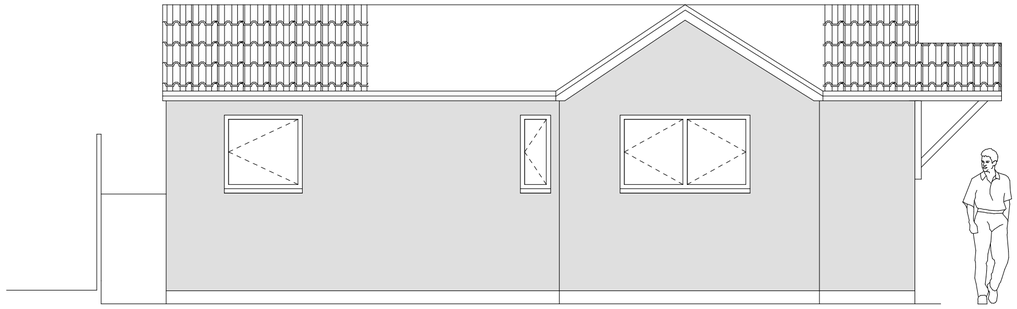


Proposed south elevation.

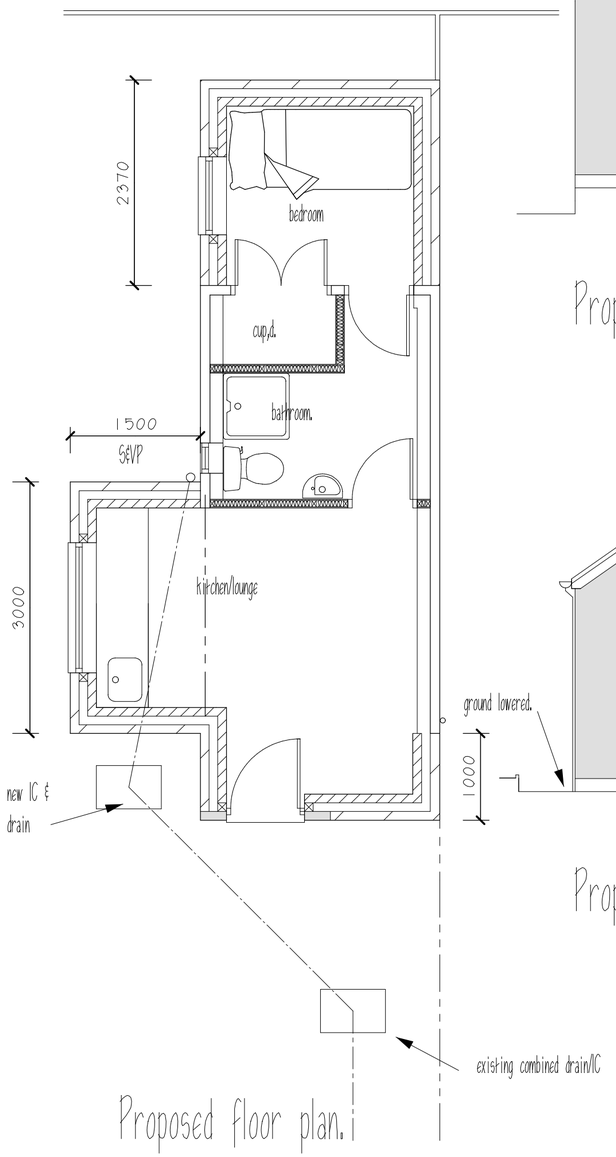

Proposed floor plan.

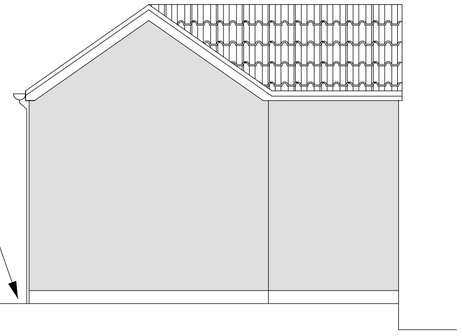

Proposed west elevation.

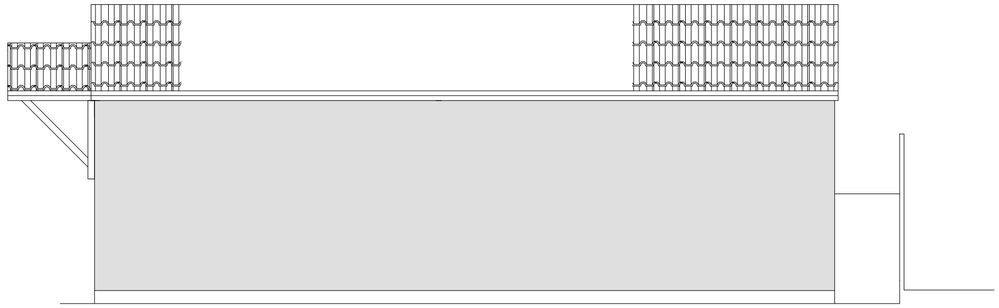

Proposed north elevation.

REVISIONS:
A. East elevation extension added. 1.11.2011

THIS DRAWING IS NOT TO BE
COPIED OR REPRODUCED
WITHOUT THE PRIOR WRITTEN CONSENT
OF PLANMART LTD.

PLANMART

Client:
Mr. P. Kiddy,

Project:
Proposed extensions to and conversion of existing garage into living accommodation
at 4 Park Close, Glossop. SK13 7RQ.

Title:
Proposed plans and elevations.

Scale: 1:50 A2 sheet.	
Drawn: MH	Date: Sept 2011.
Project no.: 2390	Drawing no.: 2390-2A.

PLANMART LIMITED
53A High St. West, Glossop,
Derbyshire SK13 8AZ.
Tel: 01457 863153 E mail: planmart@btconnect.com