
Location Plan
Hayfield Camping and Caravanning Site

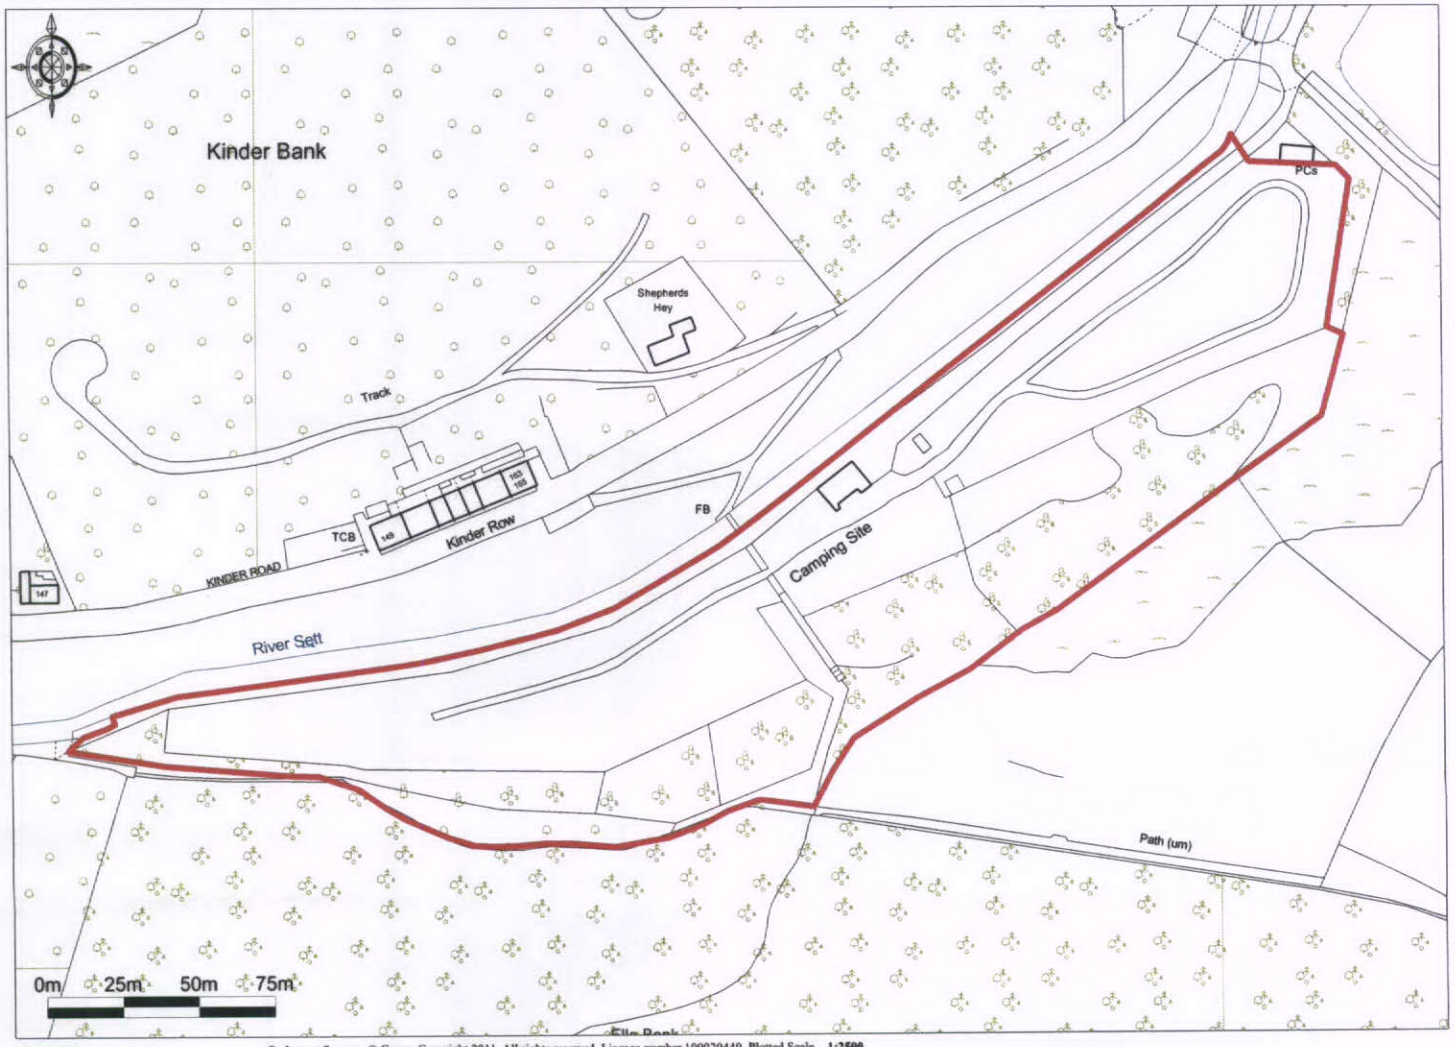

Ordnance Survey © Crown Copyright 2011. All rights reserved. Licence number 100020449. Plotted Scale - 1:2500

Promap®