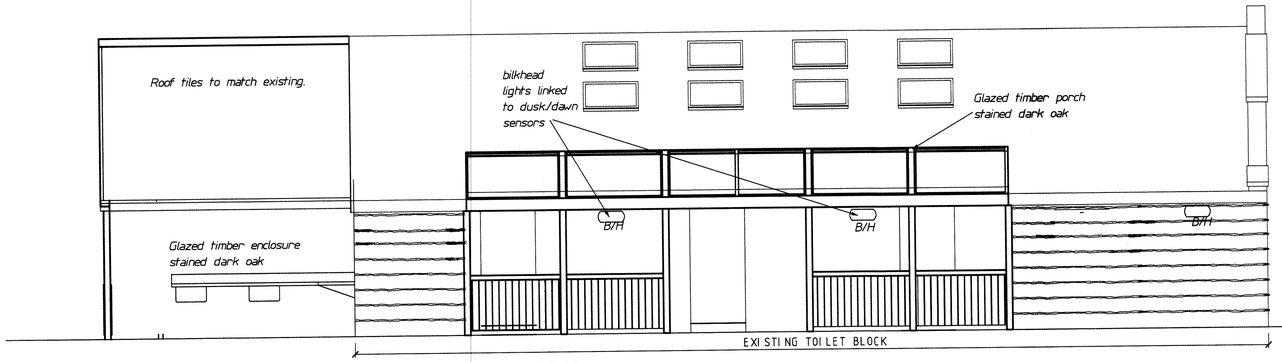
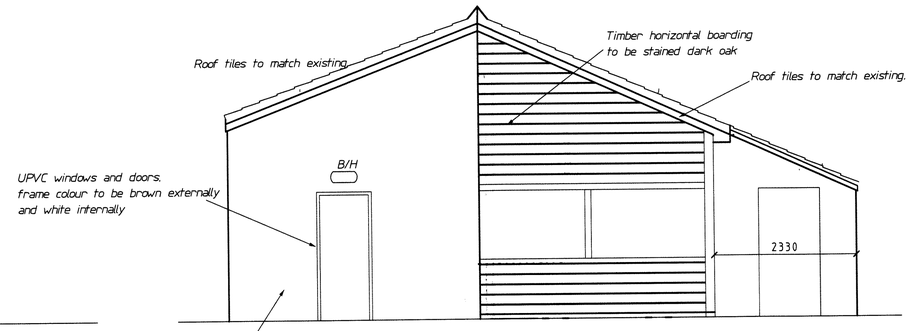
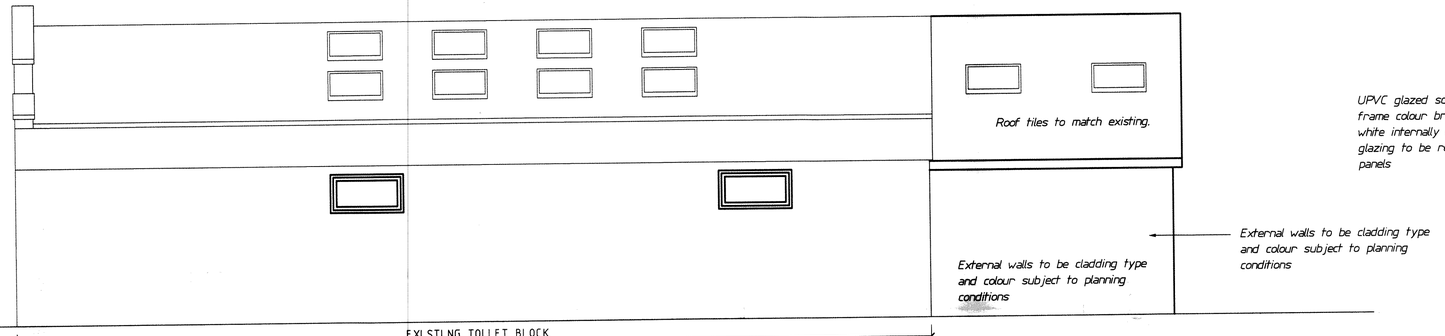
A1



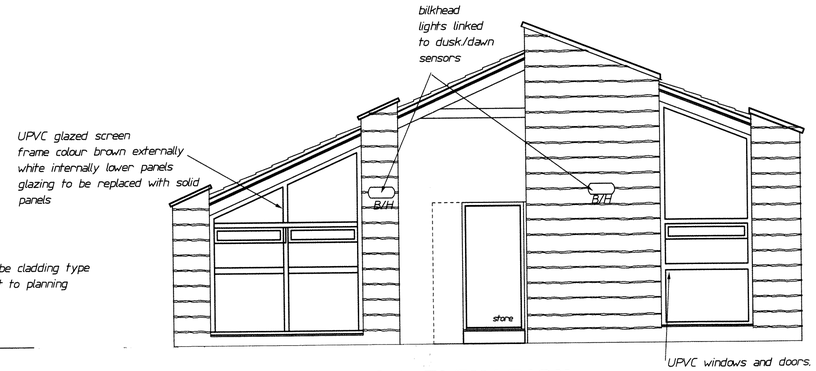

PROPOSED NORTH WEST ELEVATION



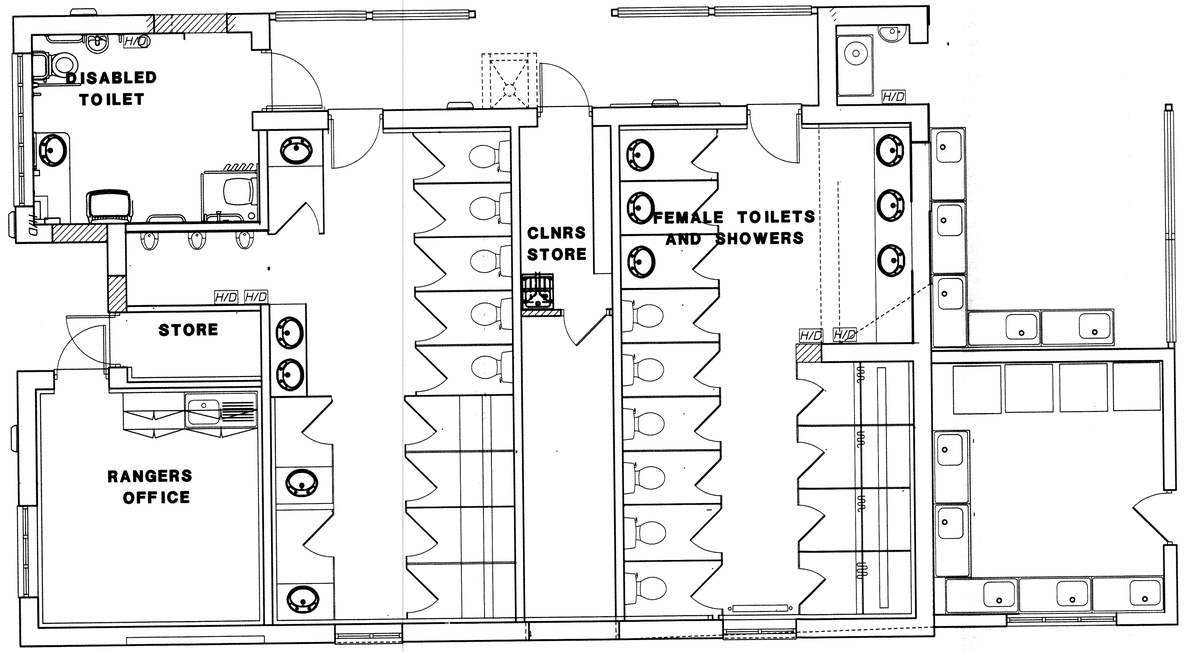

PROPOSED WEST ELEVATION




PROPOSED SOUTH EAST ELEVATION




PROPOSED EAST ELEVATION




PROPOSED PLAN

| REV. | DATE. | NOTE. | BY. |
|---|---|---|---|
| D | 05/09/11 | Extension finishes revised | |
| C | 28/07/11 | Extension revised dishwash added | |
| B | 28/10/10 | RWP added, velux works added, facia works added | |
| A | 19/08/10 | LAUNDRY AND WASHUP AMENDED | |


The Camping and Caravanning Club
The Friendly Club

Greenfields House, Westwood Way,
Coventry CV4 8JH
Telephone: (024) 7669 4995
Fax: (024) 7669 4886


project
**REFURBISHMENT OF SITE AND AMENITY BLOCK HAYFIELD**

title **PROPOSED AMENITY BLOCK PLAN AND ELEVATIONS**

stage **DESIGN**

| date | scale | rev. |
|---|---|---|
| FEB10 | 1:50 | D |

| drawing no. | drawn by |
|---|---|
| HAY/023/CED | ced |