
Cavendish Arcade, Buxton

Location Plan

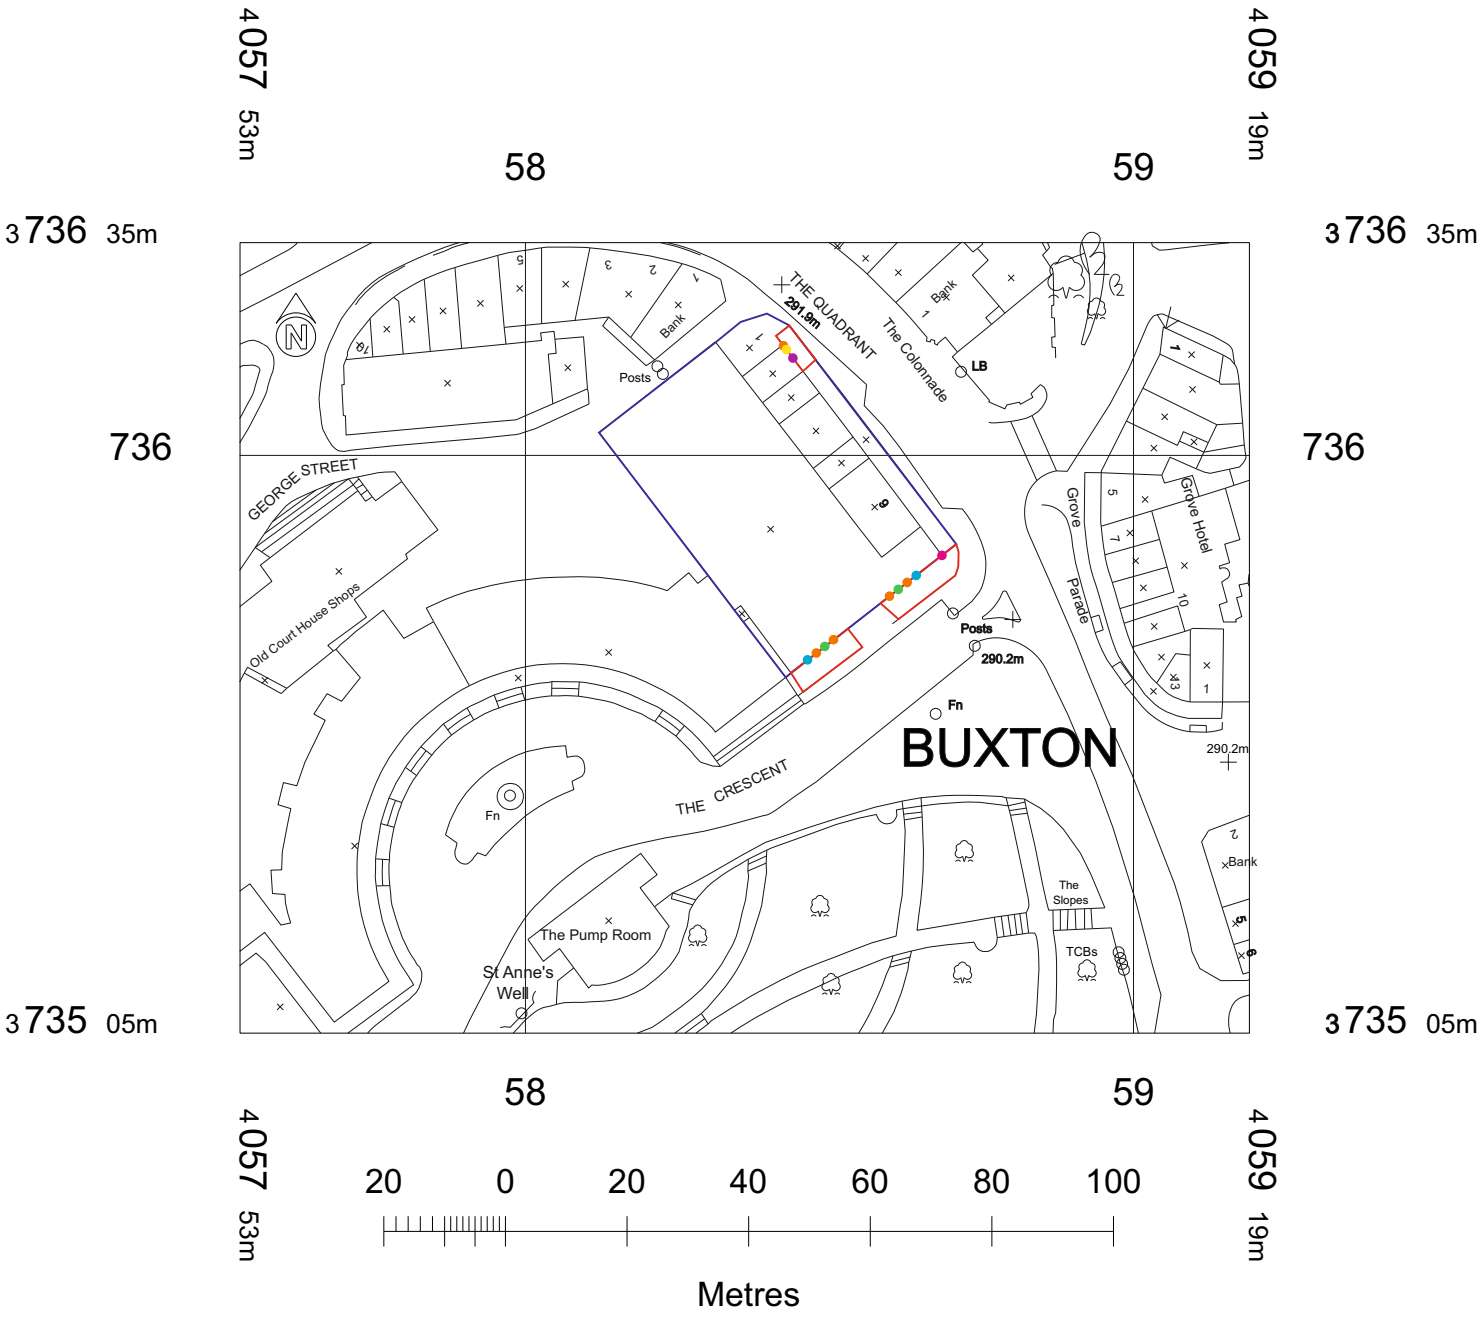

- Banners
- Projecting Sign
- Directory Signs
- Corner Sign
- Small Entrance Sign
- Large Entrance Sign

- Land needed to carry out works
- Land owned by applicant

Ordnance Survey ®
OS Sitemap ®

© Crown Copyright 2011
Reproduction in whole or in part is prohibited
without the prior permission of Ordnance Survey.

Customer.	M7 Development
Project	The Crescent Derbyshire Buxton Sk17 6BQ
Reference	Location Plan
Date.	1/08/11

Vinyl ref.	N/A
Paint ref.	N/A
Print ref.	N/A

All colours illustrated within the drawing are representative only. Refer to colour specifications for actual references.

Drawn by.	E.S
Scale.	1:1250 @ A4

Copyright; This document is the property of IS Consultancy (UK) Ltd and is copyright protected, therefore the document must not be copied or reproduced in any form either wholly or in part nor must the contents of the document, method or technique be made available or disclosed to any third party.

Enterprise House,
Unit 1,
Aber Park Industrial Estate
Flintshire, CH6 5EX.

t: 01352 792000
f: 01352 792001
e:info@is-group.co.uk
www.is-group.co.uk