
Gable end wall

1:50

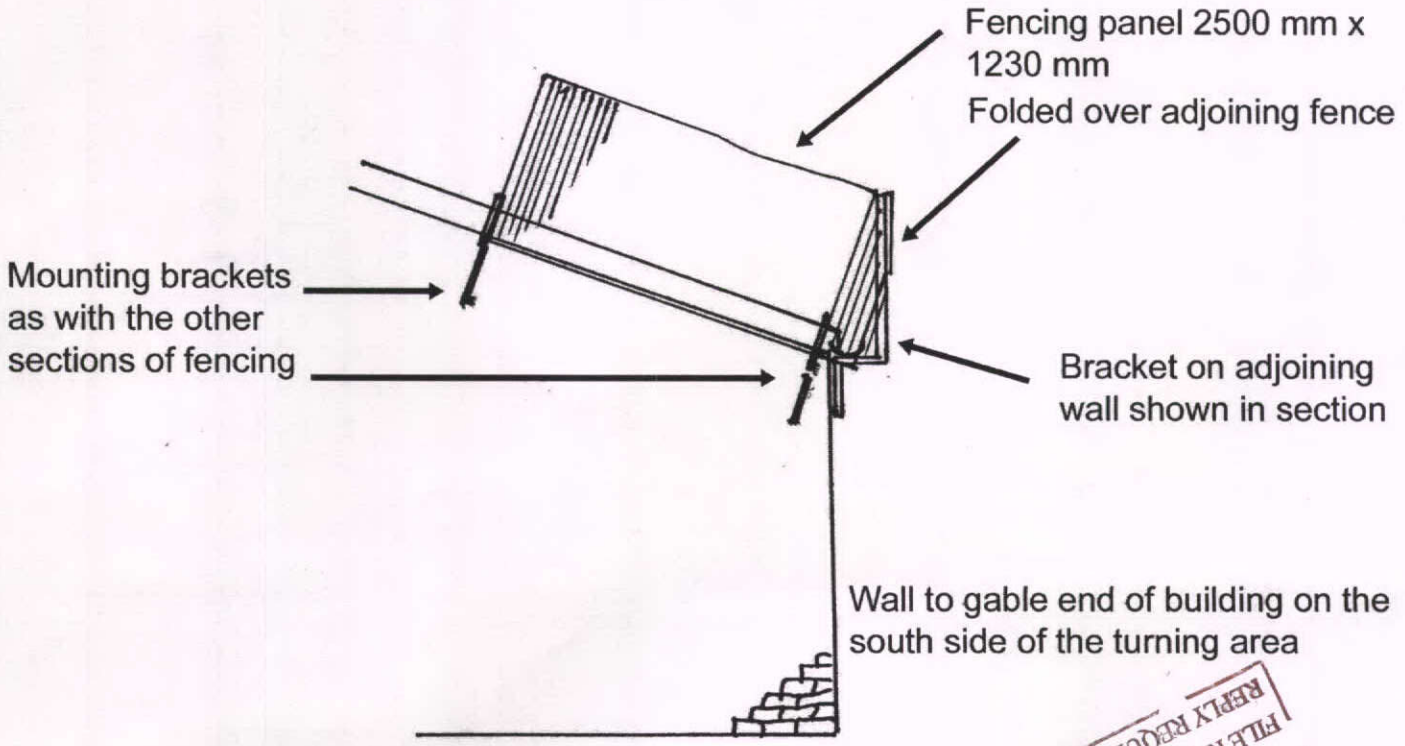

FILE REF
REPLY REQUIRED
HIGH PEAK BOROUGH COUNCIL
GLOSSOP SUB
RECEIVED