NMA/2011/0040

NOTES
The Contractor is to check all dimensions and conditions on site before commencing. Do not scale from this drawing.
This drawing remains the copyright of POZZONI LLP.

SUBJECT TO PLANNING, DESIGN DEVELOPMENT, SURVEY

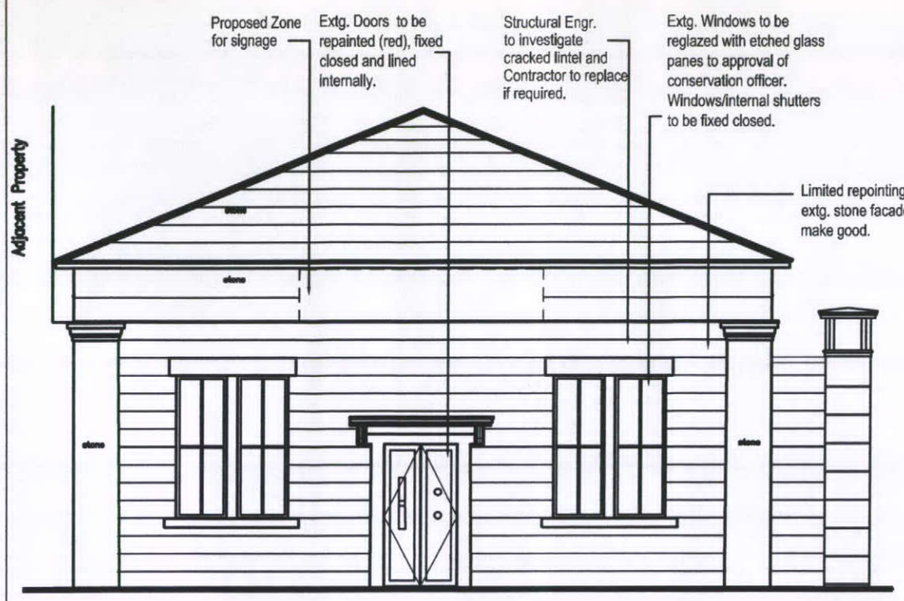

FRONT (west) ELEVATION TO VICTORIA STREET

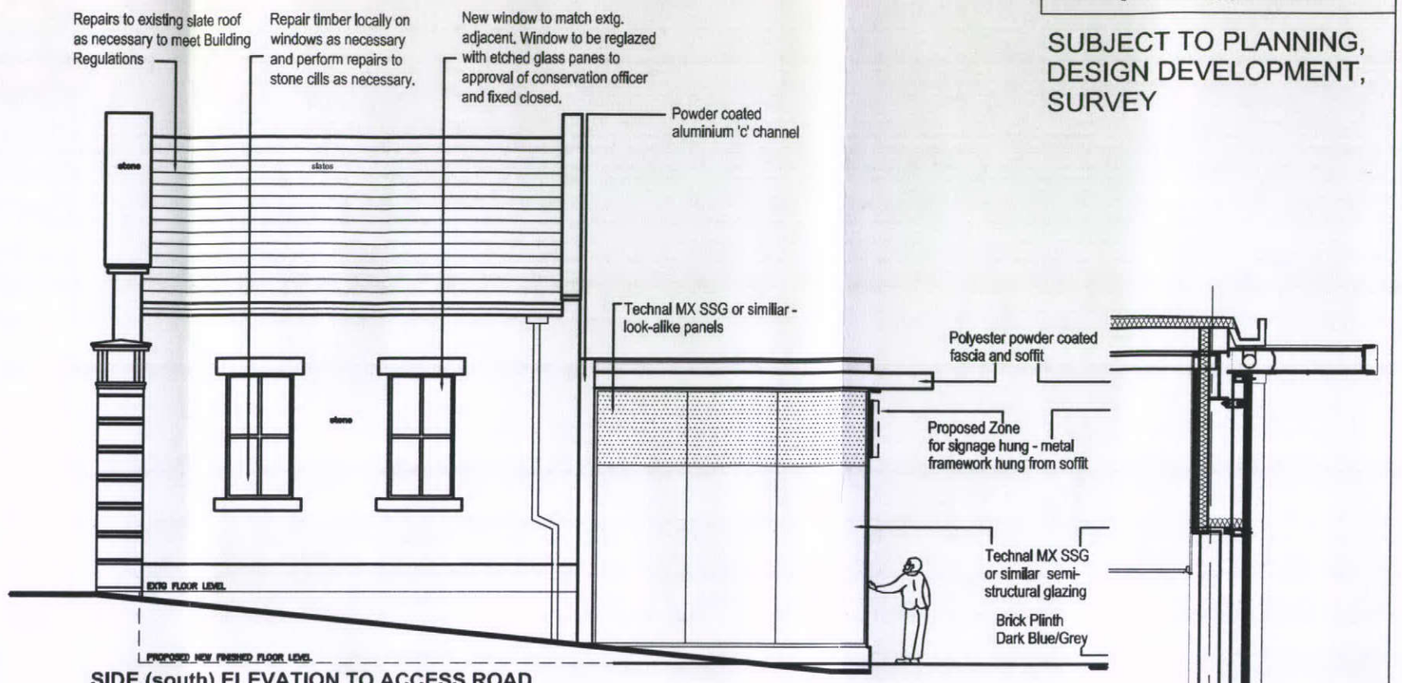

SIDE (south) ELEVATION TO ACCESS ROAD

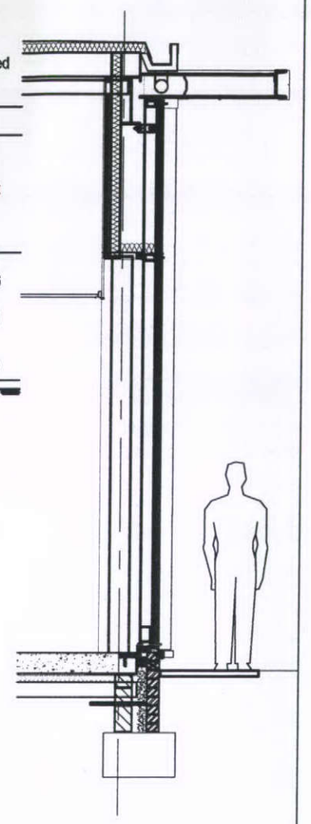

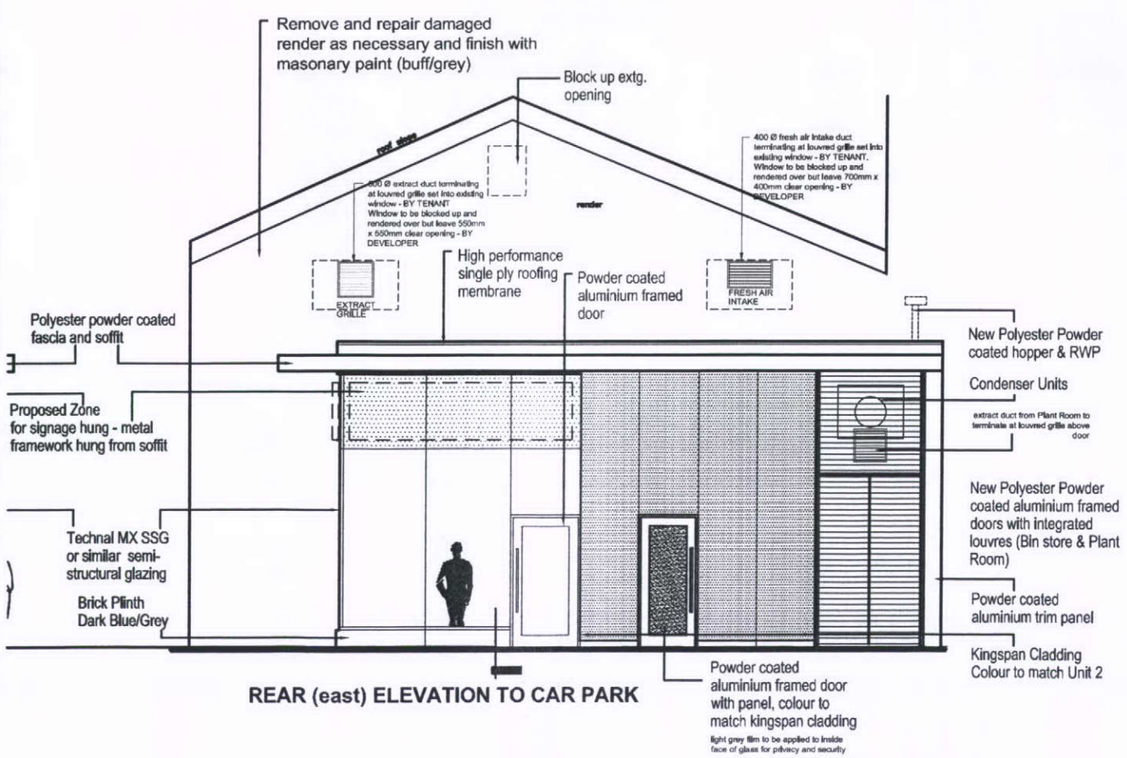

REAR (east) ELEVATION TO CAR PARK

Rev	Description	By	Date
F	Louvres reinstated/added to Rear Elevation. Staff door amended.	SPM	03.115.11
E	Notes amended. Section Added	SPM	05.05.11
D	Scheme development	JP	16.04.11
C	Increased height of extension	JP	15.04.11
B	Scheme Developed	JP	15.04.11
A	Scheme Developed	JP/SPM	05.04.11

☐ Feasibility
■ Design
☐ Tender
☐ Contract
☐ Construction
☐ As Built

Scale	100,50	@ A3
Sheet	SPM	
Checked	TW	
Issue Date	26.01.11	Rev
Drg. No.	2952 2310	F

Client: Peveril Securities Ltd

Job: HowardTownMill–Unit 1

Drawing: PROPOSED ELEVATIONS

POZZONI

T 0161 928 7848
F 0161 926 9428
E architects@pozzoni.co.uk

2 Woodville Road
Altrincham
WA14 2FH