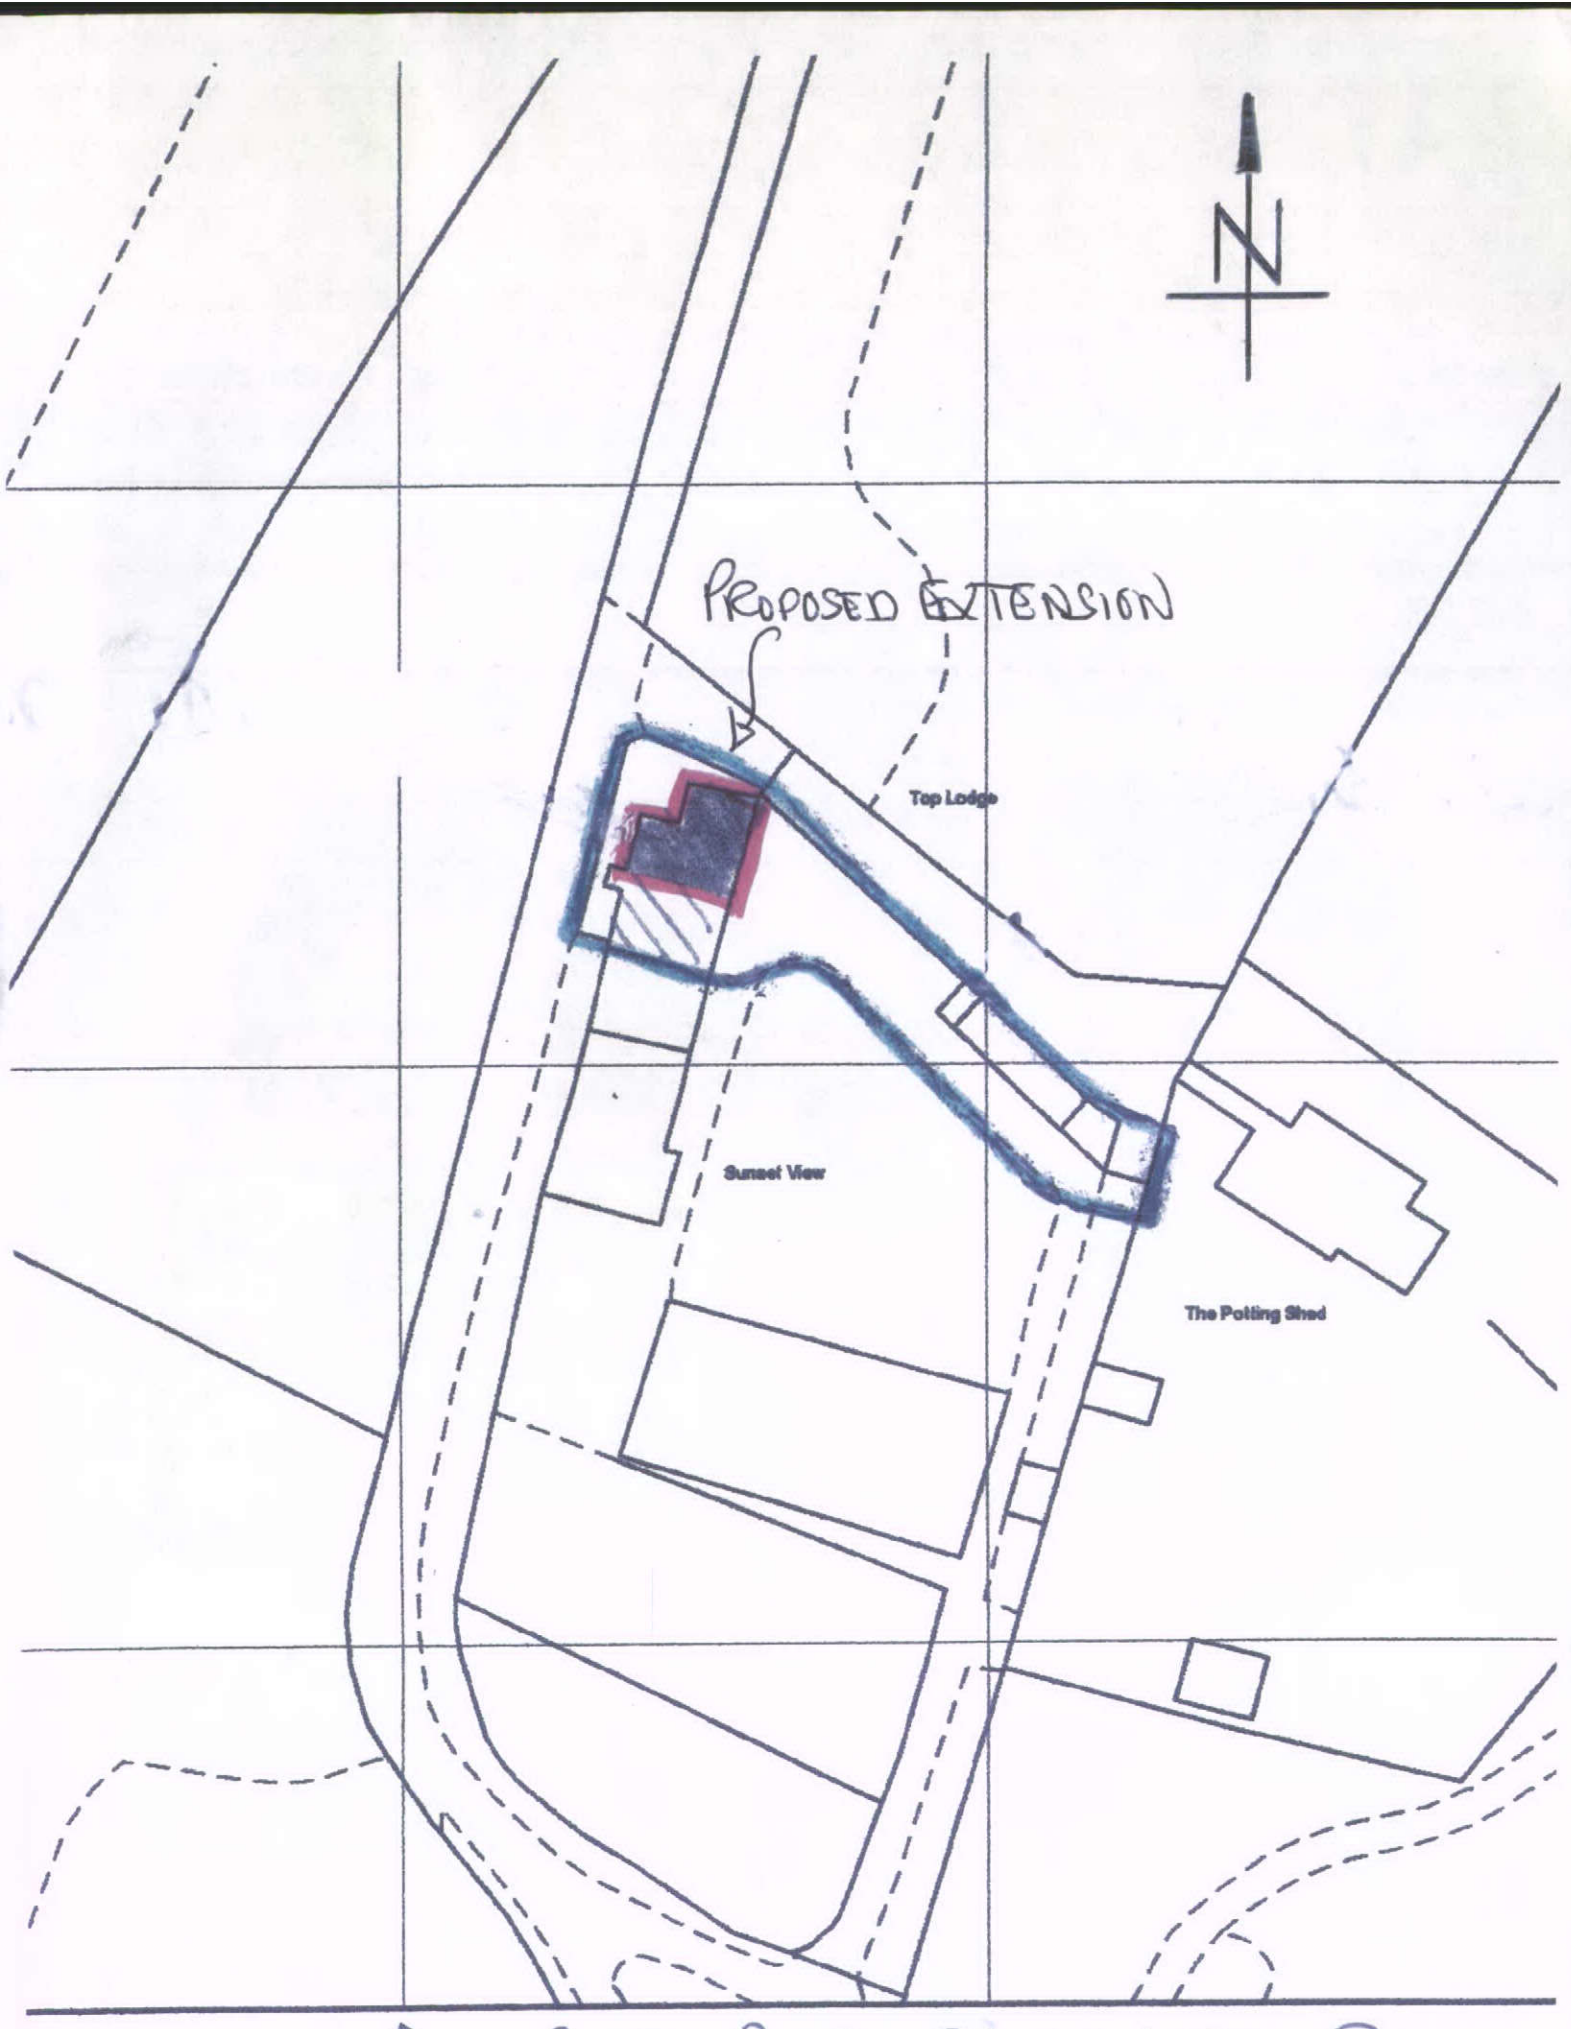


BLOCK PLAN. SCALE 1:500. FOR:-
TOP LODGE, BANK HALL, CHAPEL.