

Proposed 1st floor extension forming
2 beds, Study & Bathroom at:-
Top Lodge, Bank Hill, Chapel. SK23 9UB
For:- Mrs Zoe Halstead.
Scale 1:100 Oct 2011 Drg No SPM/1103-1

SPM/1103-0


EXIST. GRD. FLR. PLAN

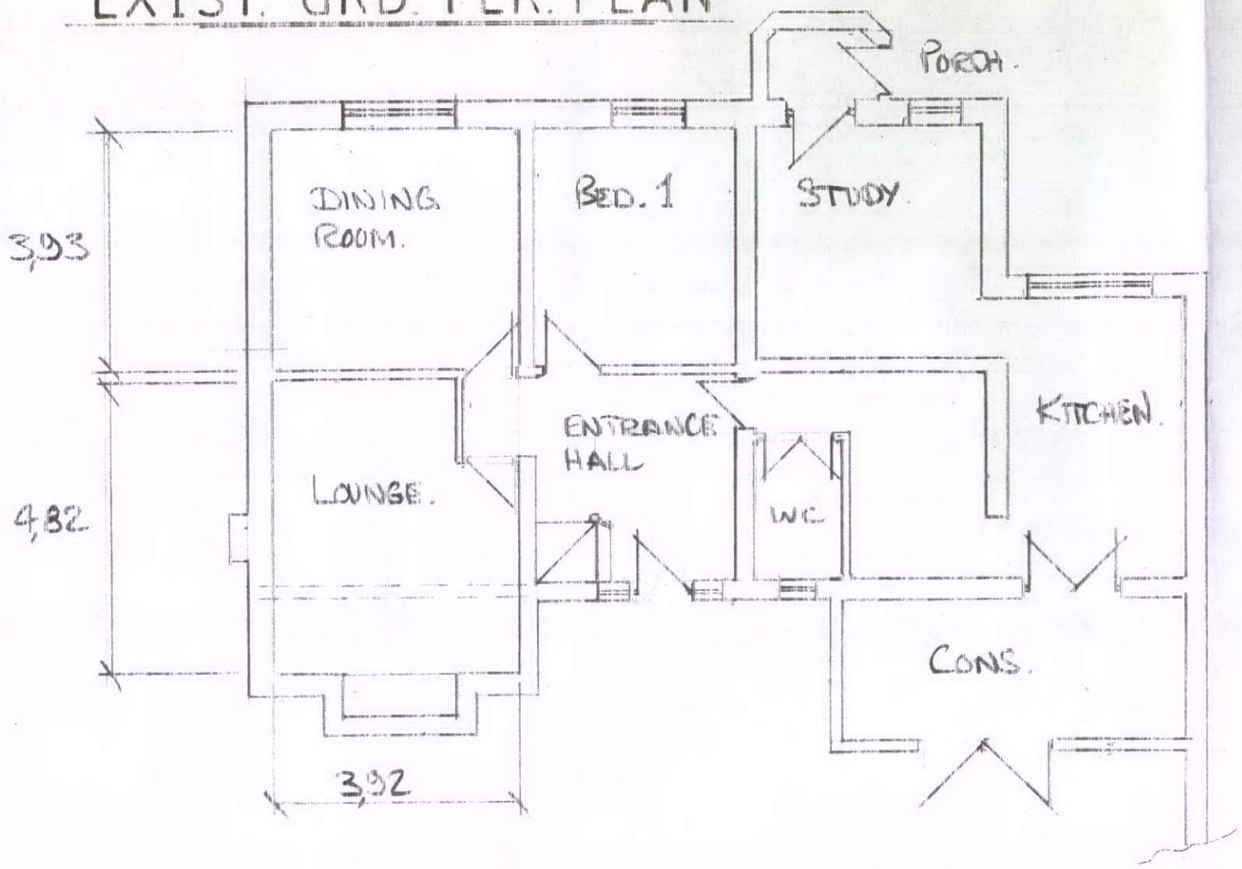

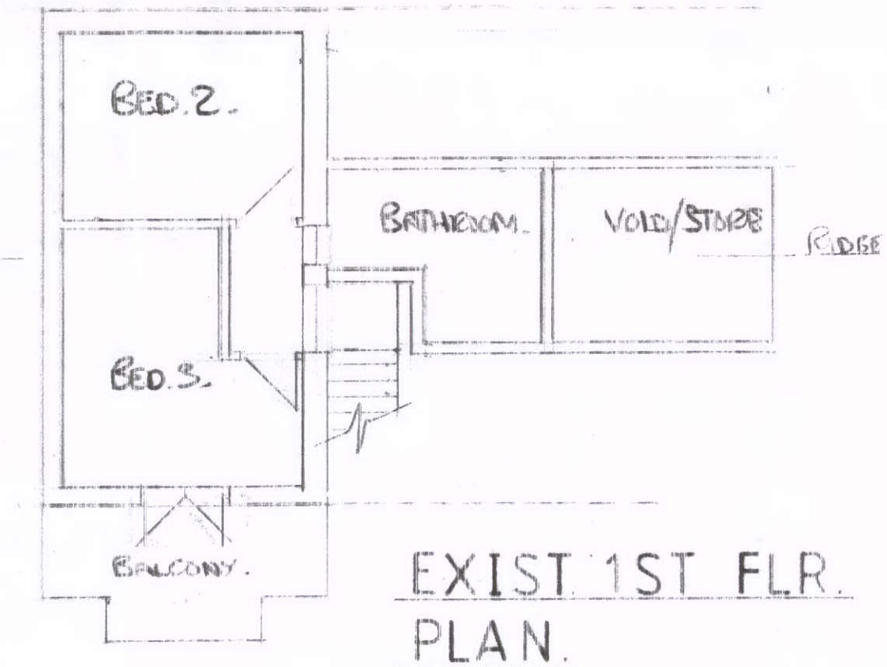


EXIST 1ST FLR. PLAN.

EXISTING.
NAT. GRITSTONE WALLS.
NAT. " TILED ROOF
WHITE u.PVC WINDOWS

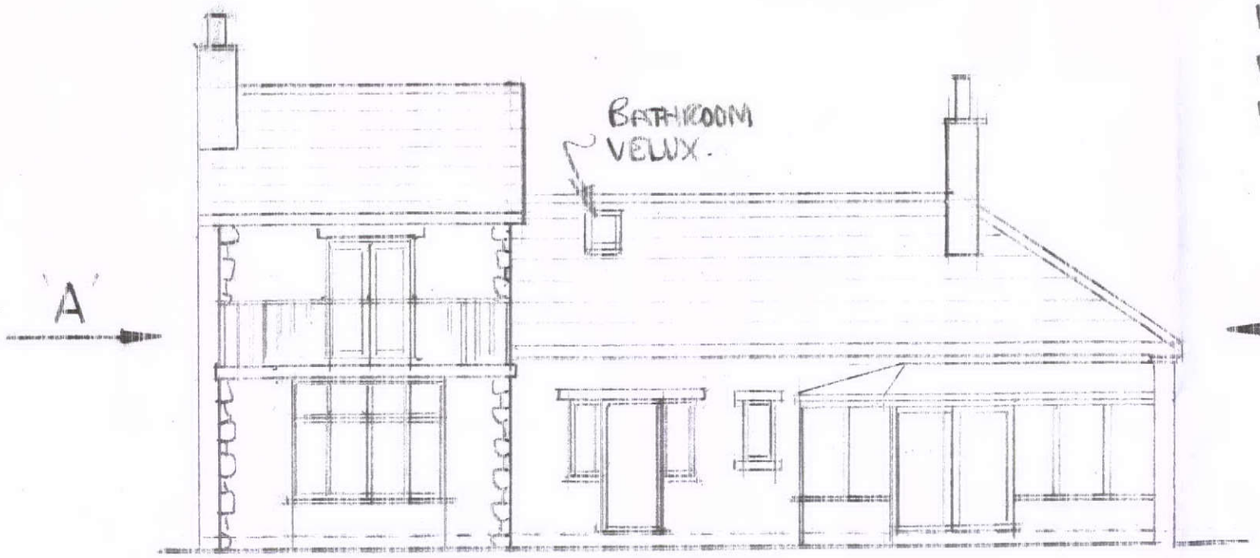

EXIST REAR ELEV.

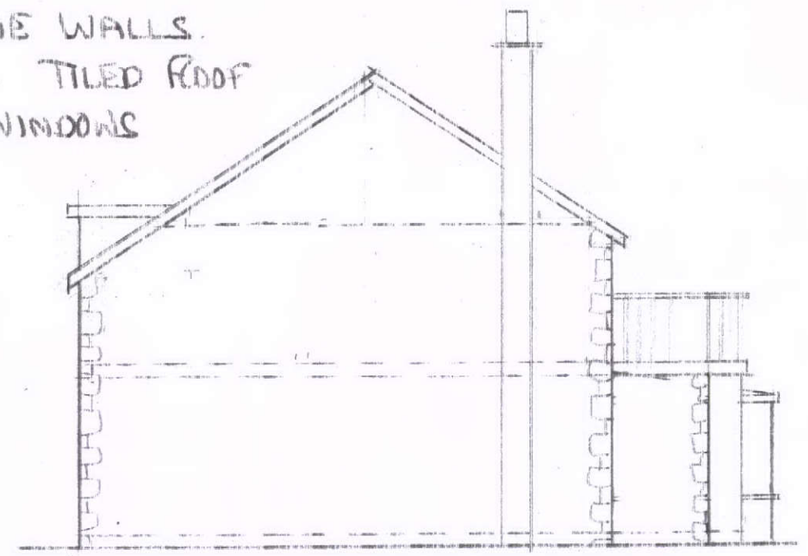

EXIST VIEW ON A