

Proposed 1st floor extension forming
2 beds, Study & Bathroom at:-
Top Lodge, Bank Hill, Chapel. SK23 9UB
For:- Mrs Zoe Halstead.
Scale 1:100 Oct 2011 Drg No SPM/1104-1


SPM/1104-0

SECT THRO. BEDS 2&3

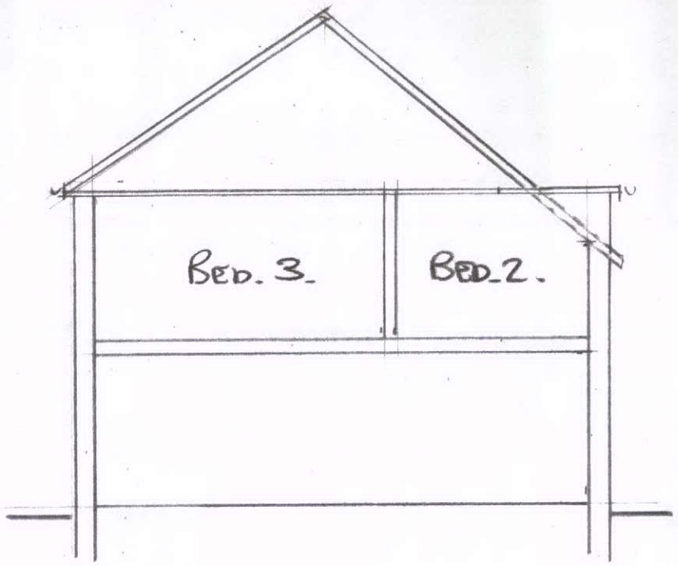


PROP 1ST. FLR PLAN

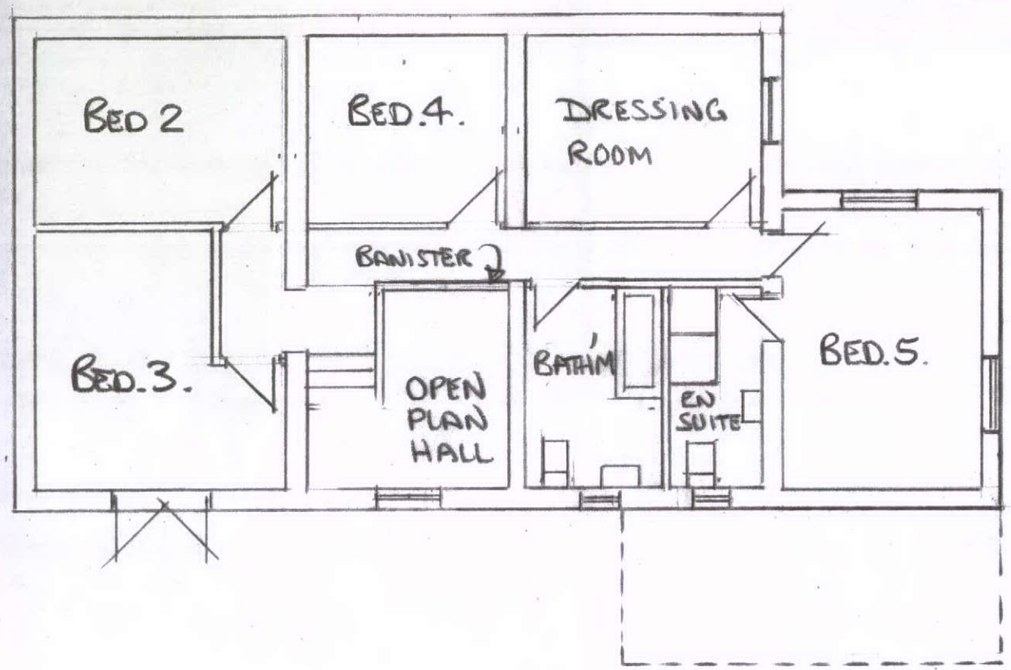

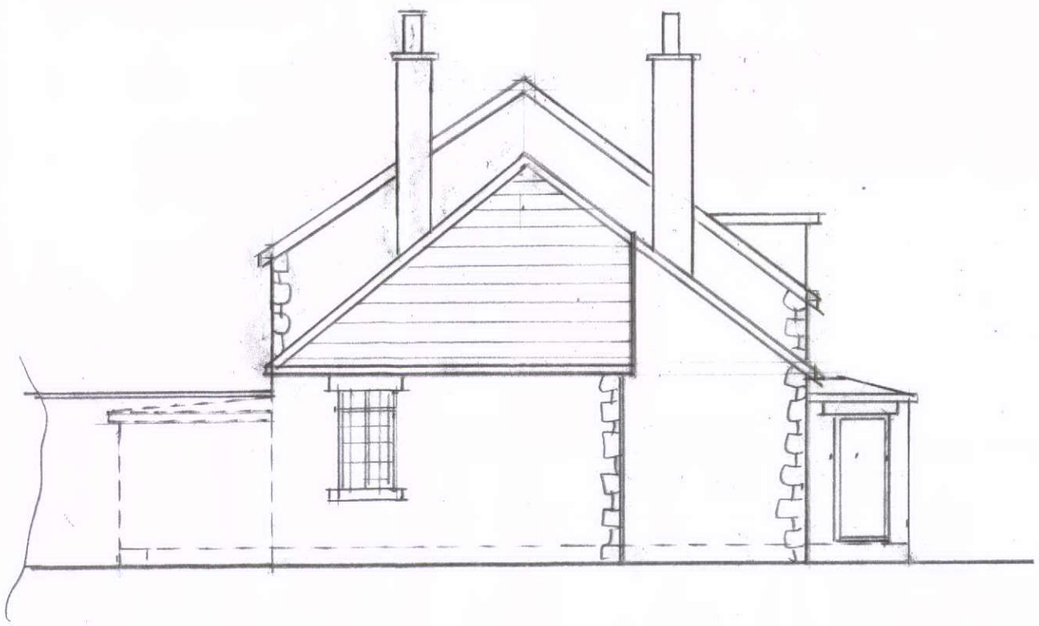

EXIST VIEW ON 'B'

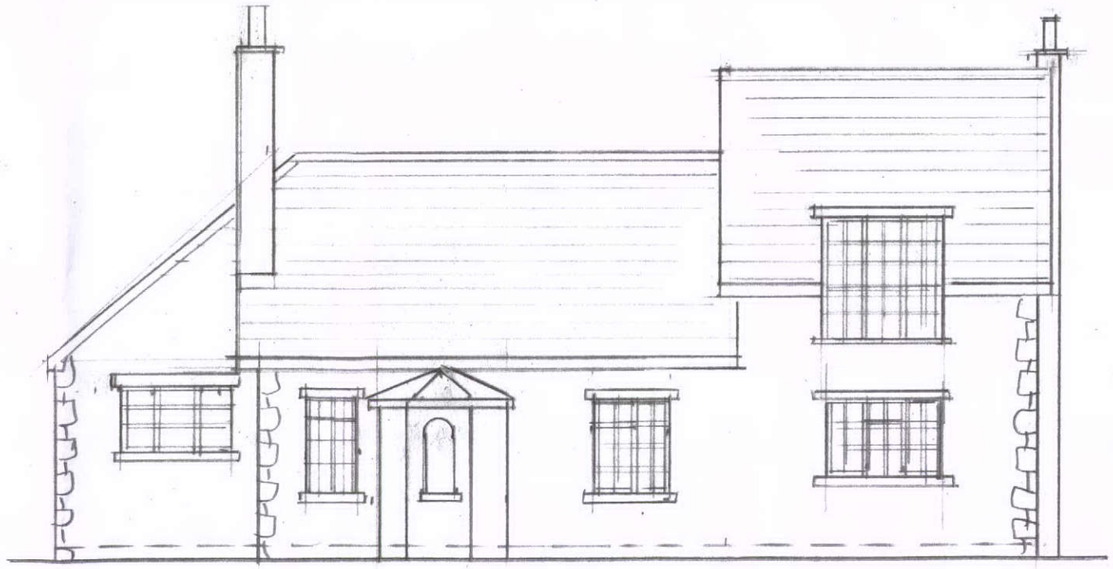

EXIST FRONT ELEV.