
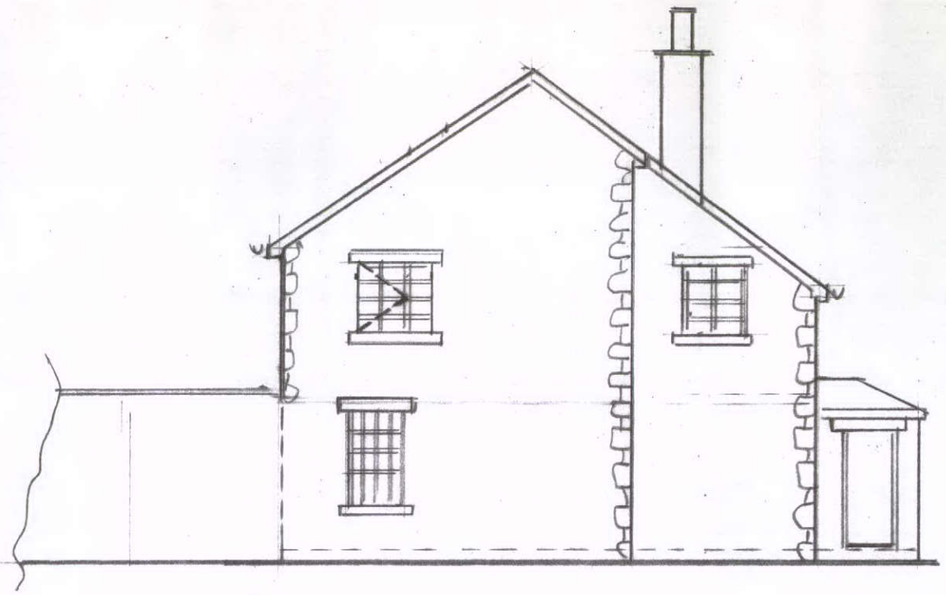


PROP VIEW ON 'B'

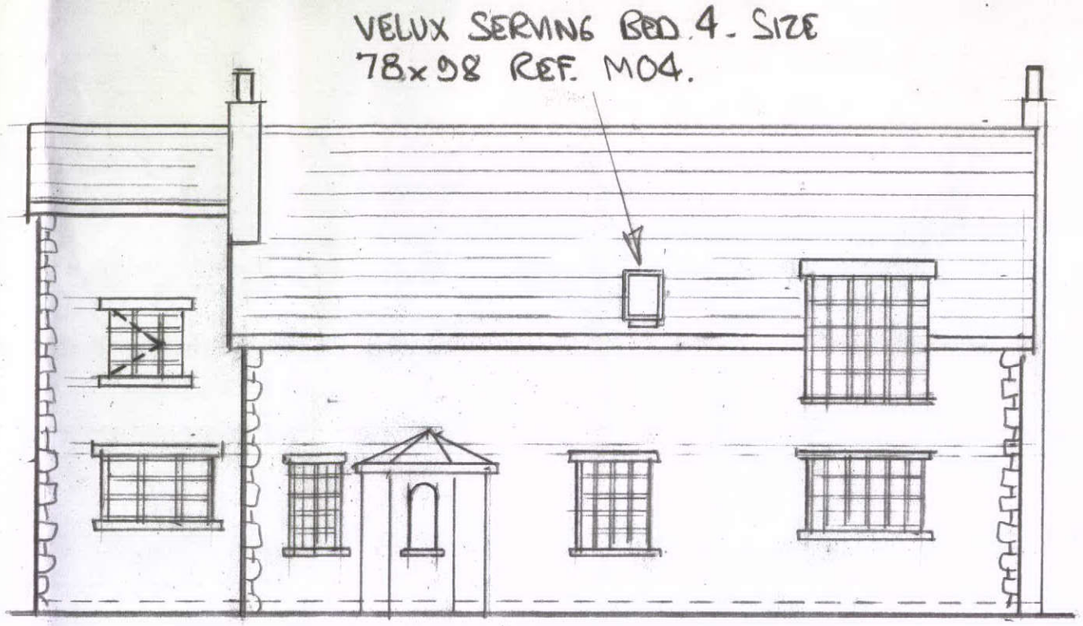

PROP FRONT ELEV.

SCANNED
17 OCT 2011

SPM/1102-0

Proposed 1st floor extension forming
2 beds, Study & Bathroom at:-
Top Lodge, Bank Hill, Chapel. SK23 9UB
For:- Mrs Zoe Halstead.
Scale 1:100 Oct 2011 Drg No SPM/1102-1