
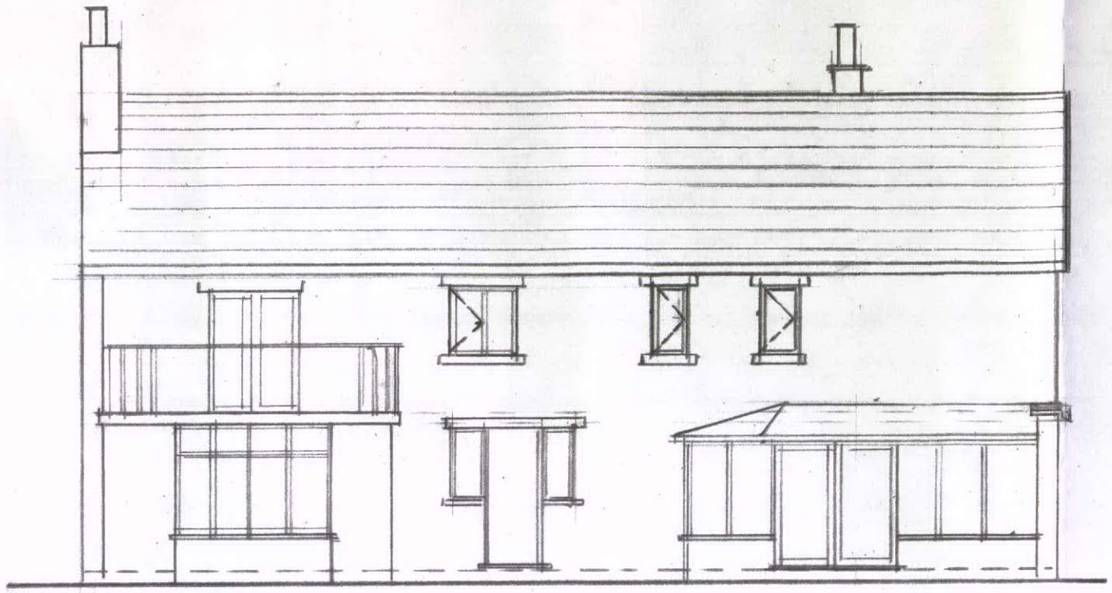


PROP. REAR ELEV.

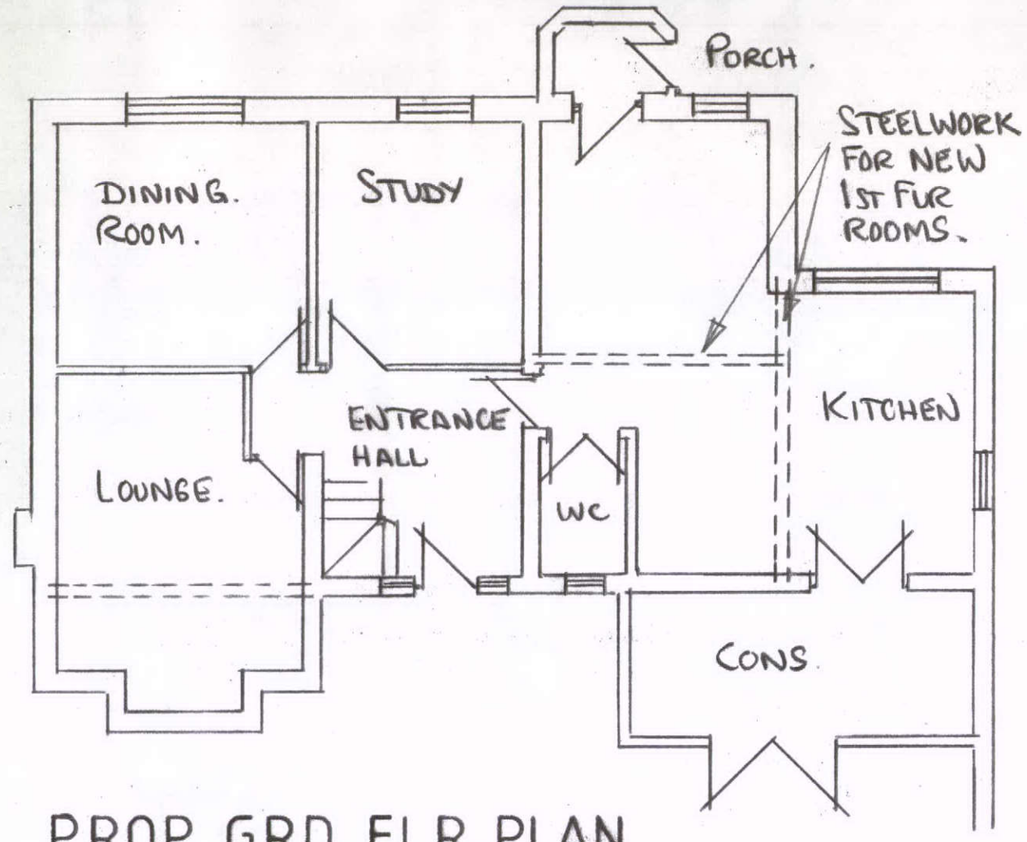

PROP. GRD. FLR. PLAN

Proposed 1st floor extension forming
2 beds, Study & Bathroom at:-
Top Lodge, Bank Hill, Chapel. SK23 9UB
For:- Mrs Zoe Halstead.
Scale 1:100 Oct 2011 Drg No SPM/ 1105-1