

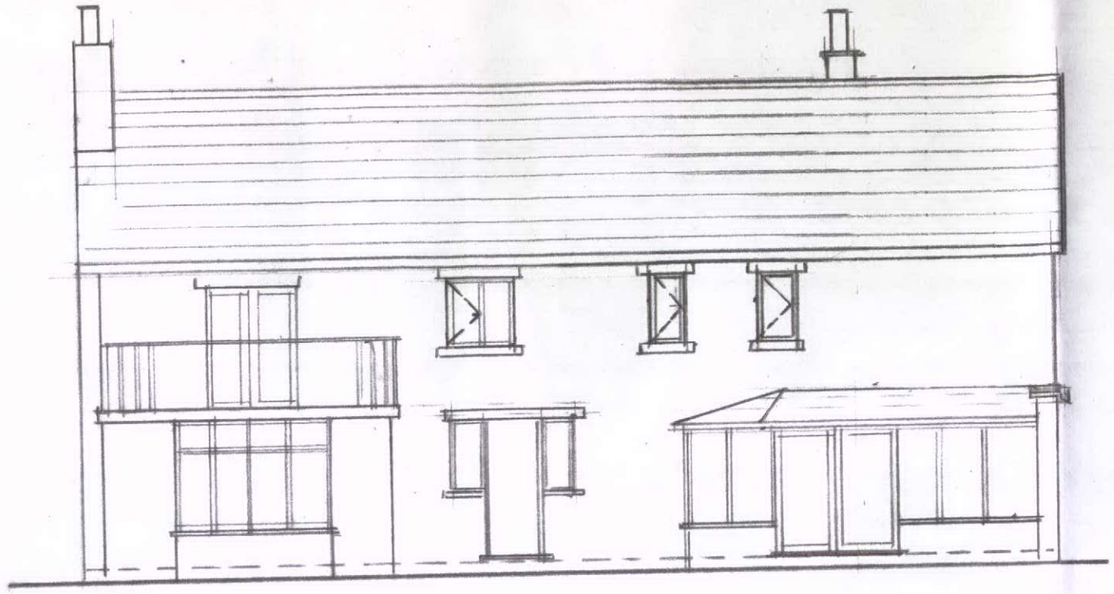


PROP REAR ELEV.

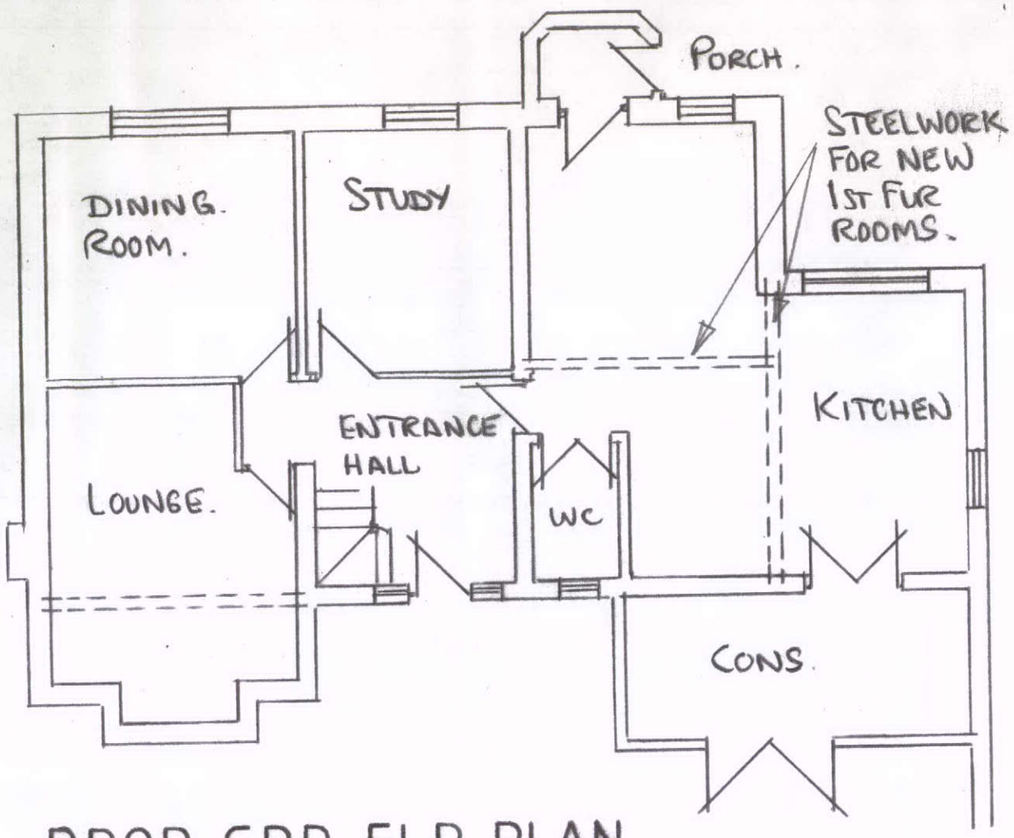

PROP GRD. FLR. PLAN

PROP ROOF PLAN

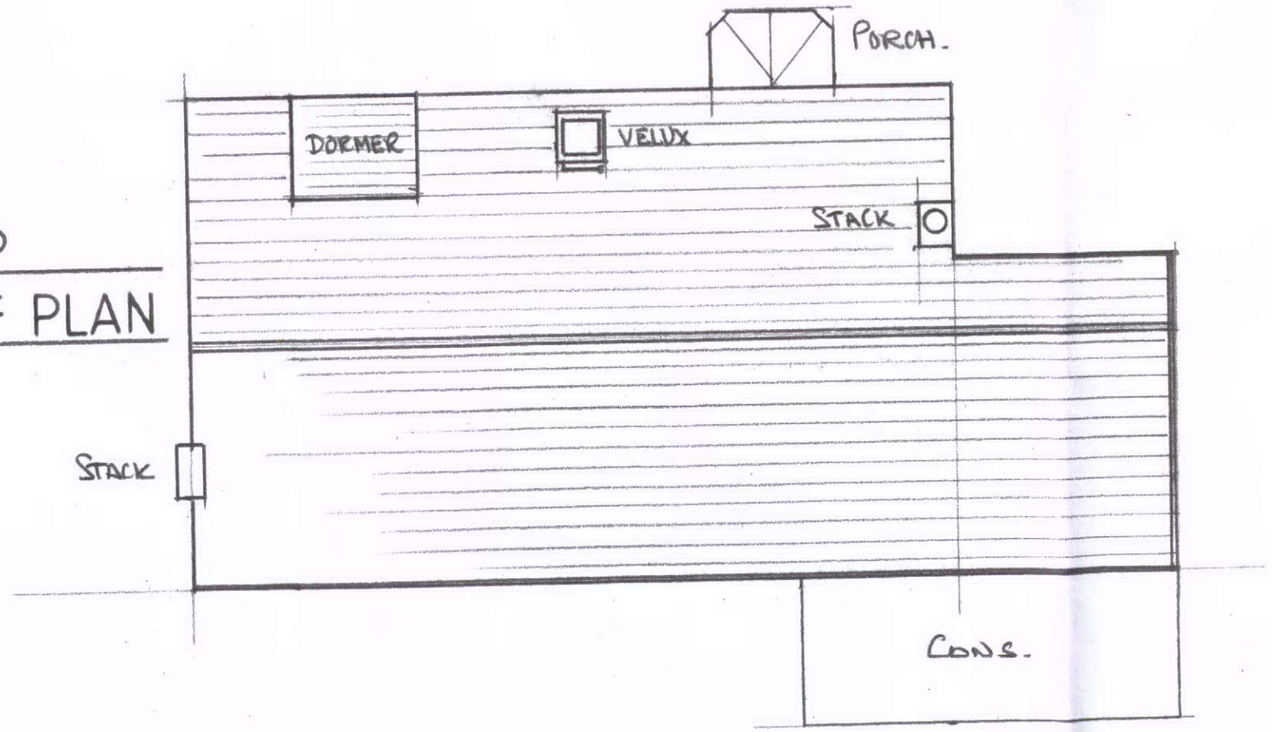

Proposed 1st floor extension forming
2 beds, Study & Bathroom at:-
Top Lodge, Bank Hill, Chapel. SK23 9UB
For:- Mrs Zoe Halstead.
Scale 1:100 Oct 2011 Drg No SPM/