
Dimensions are to be checked on site. Do not scale from drawings. Report discrepancies to the Architect.

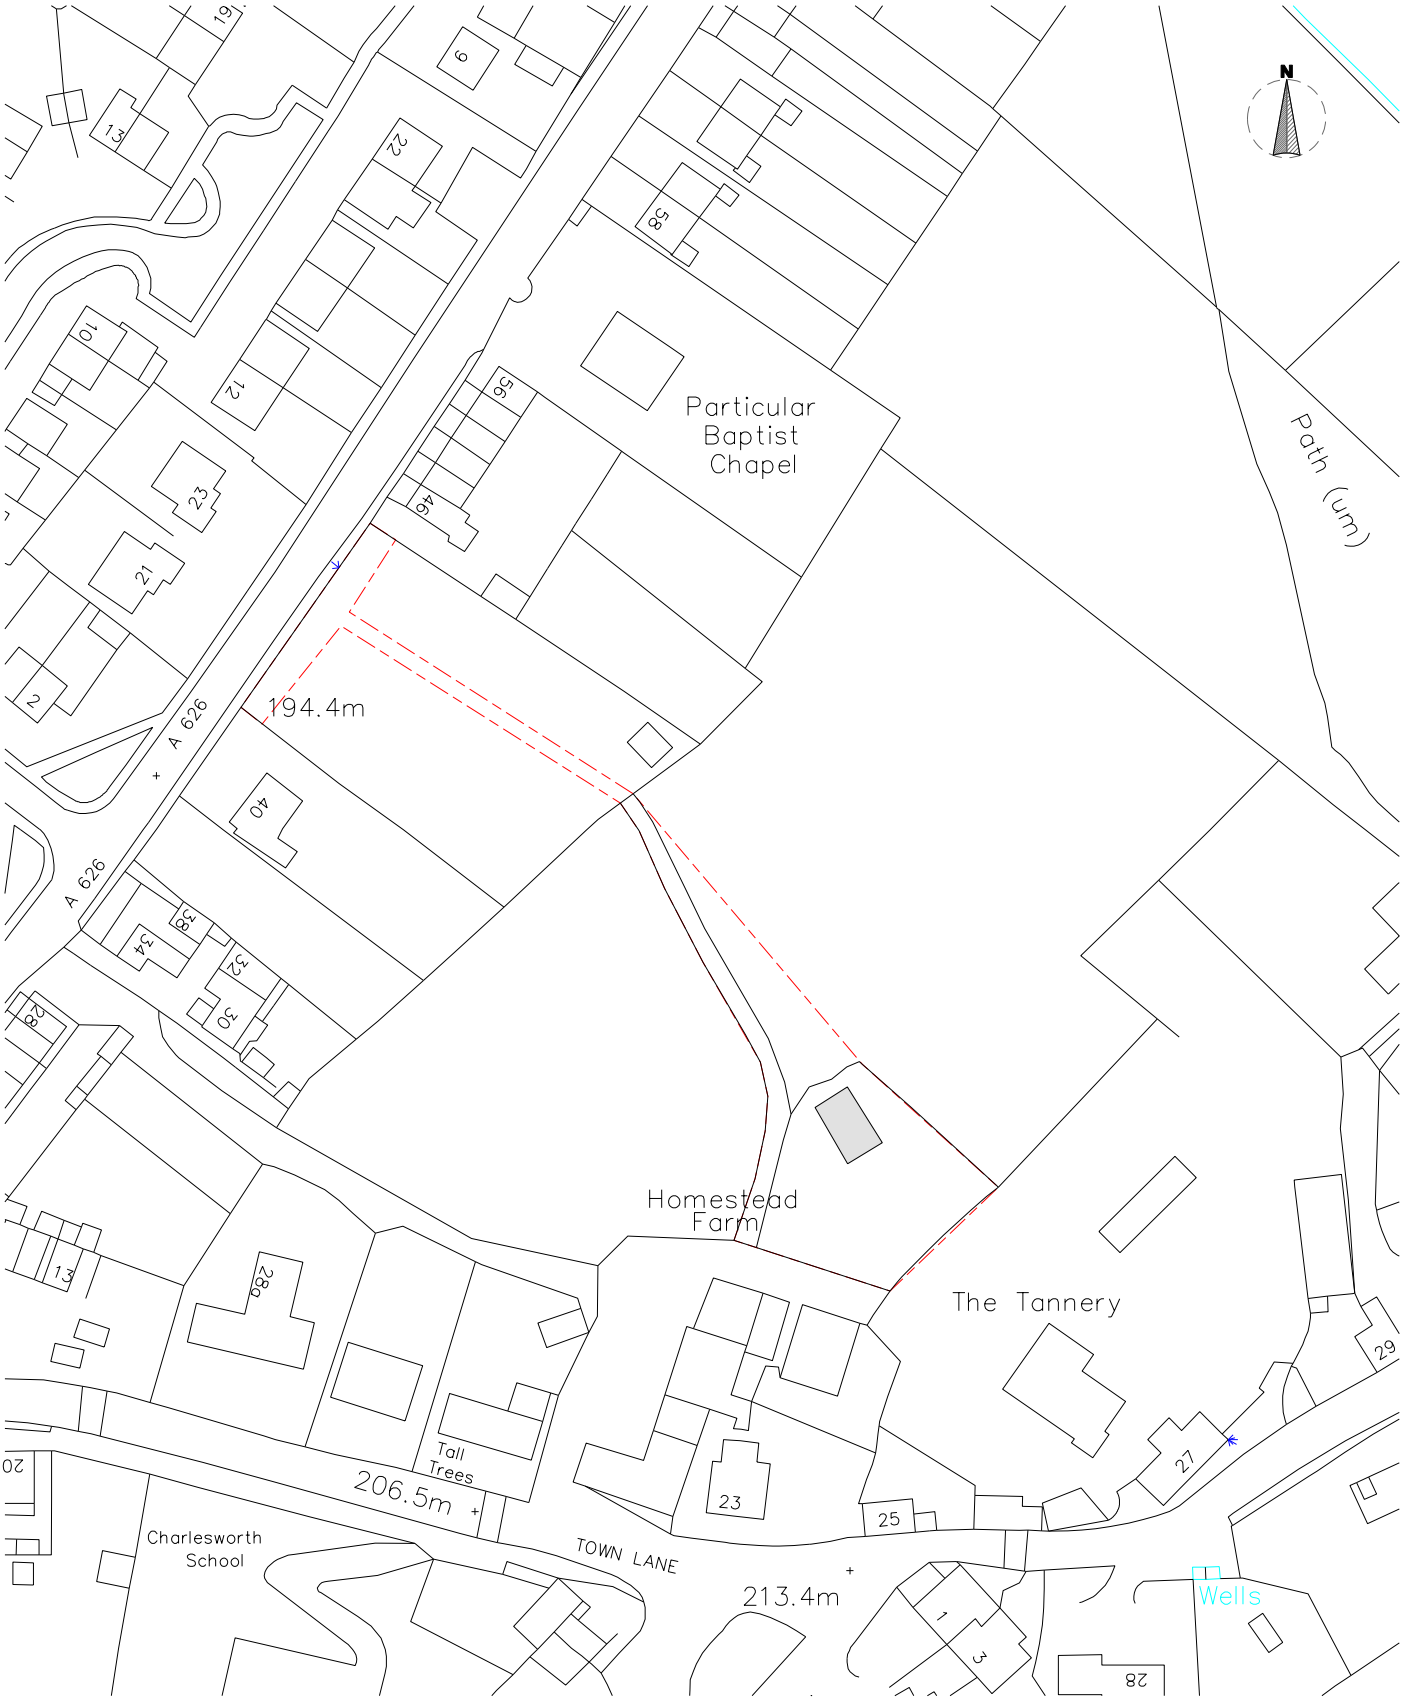

Ordnance Survey (c) Crown Copyright 2010. All rights reserved. Licence number 100020449

PROJECT

Barn Conversion
Charlesworth SK13 5HB

TITLE

Location Plan
...

SIZE **A4**

STATUS **Planning**

PROJECT No	DRAWING No
1237	P-001
DRAWN by	CHECKED
CG	...
DATE	SCALE (u.n.o)
May 10	1:1250

J O H N M c C A L L A R C H I T E C T S L T D
No .1 Arts Village, Henry Street, Liverpool L1 5BS Tel: 0151 707 1818 Fax: 707 1819
Old Coop Building, Church Street, Hayfield, SK22 2JE e-mail: admin@johnmccall.co.uk