NMA/2011/0039.

PROPOSED FRONT ELEVATION Rev A

MATERIALS

ROOF – CONCRETE INTERLOCKING TILES TO MATCH EXISTING
FLAT ROOF – 3 LAYER HIGH PERFORMANCE FELT

WALLS – RECONSTITUTED STONE TO MATCH EXISTING

WINDOWS – BROWN UPVC DOUBLE GLAZED

RAINWATER GOODS – BLACK UPVC TO MATCH EXISTING

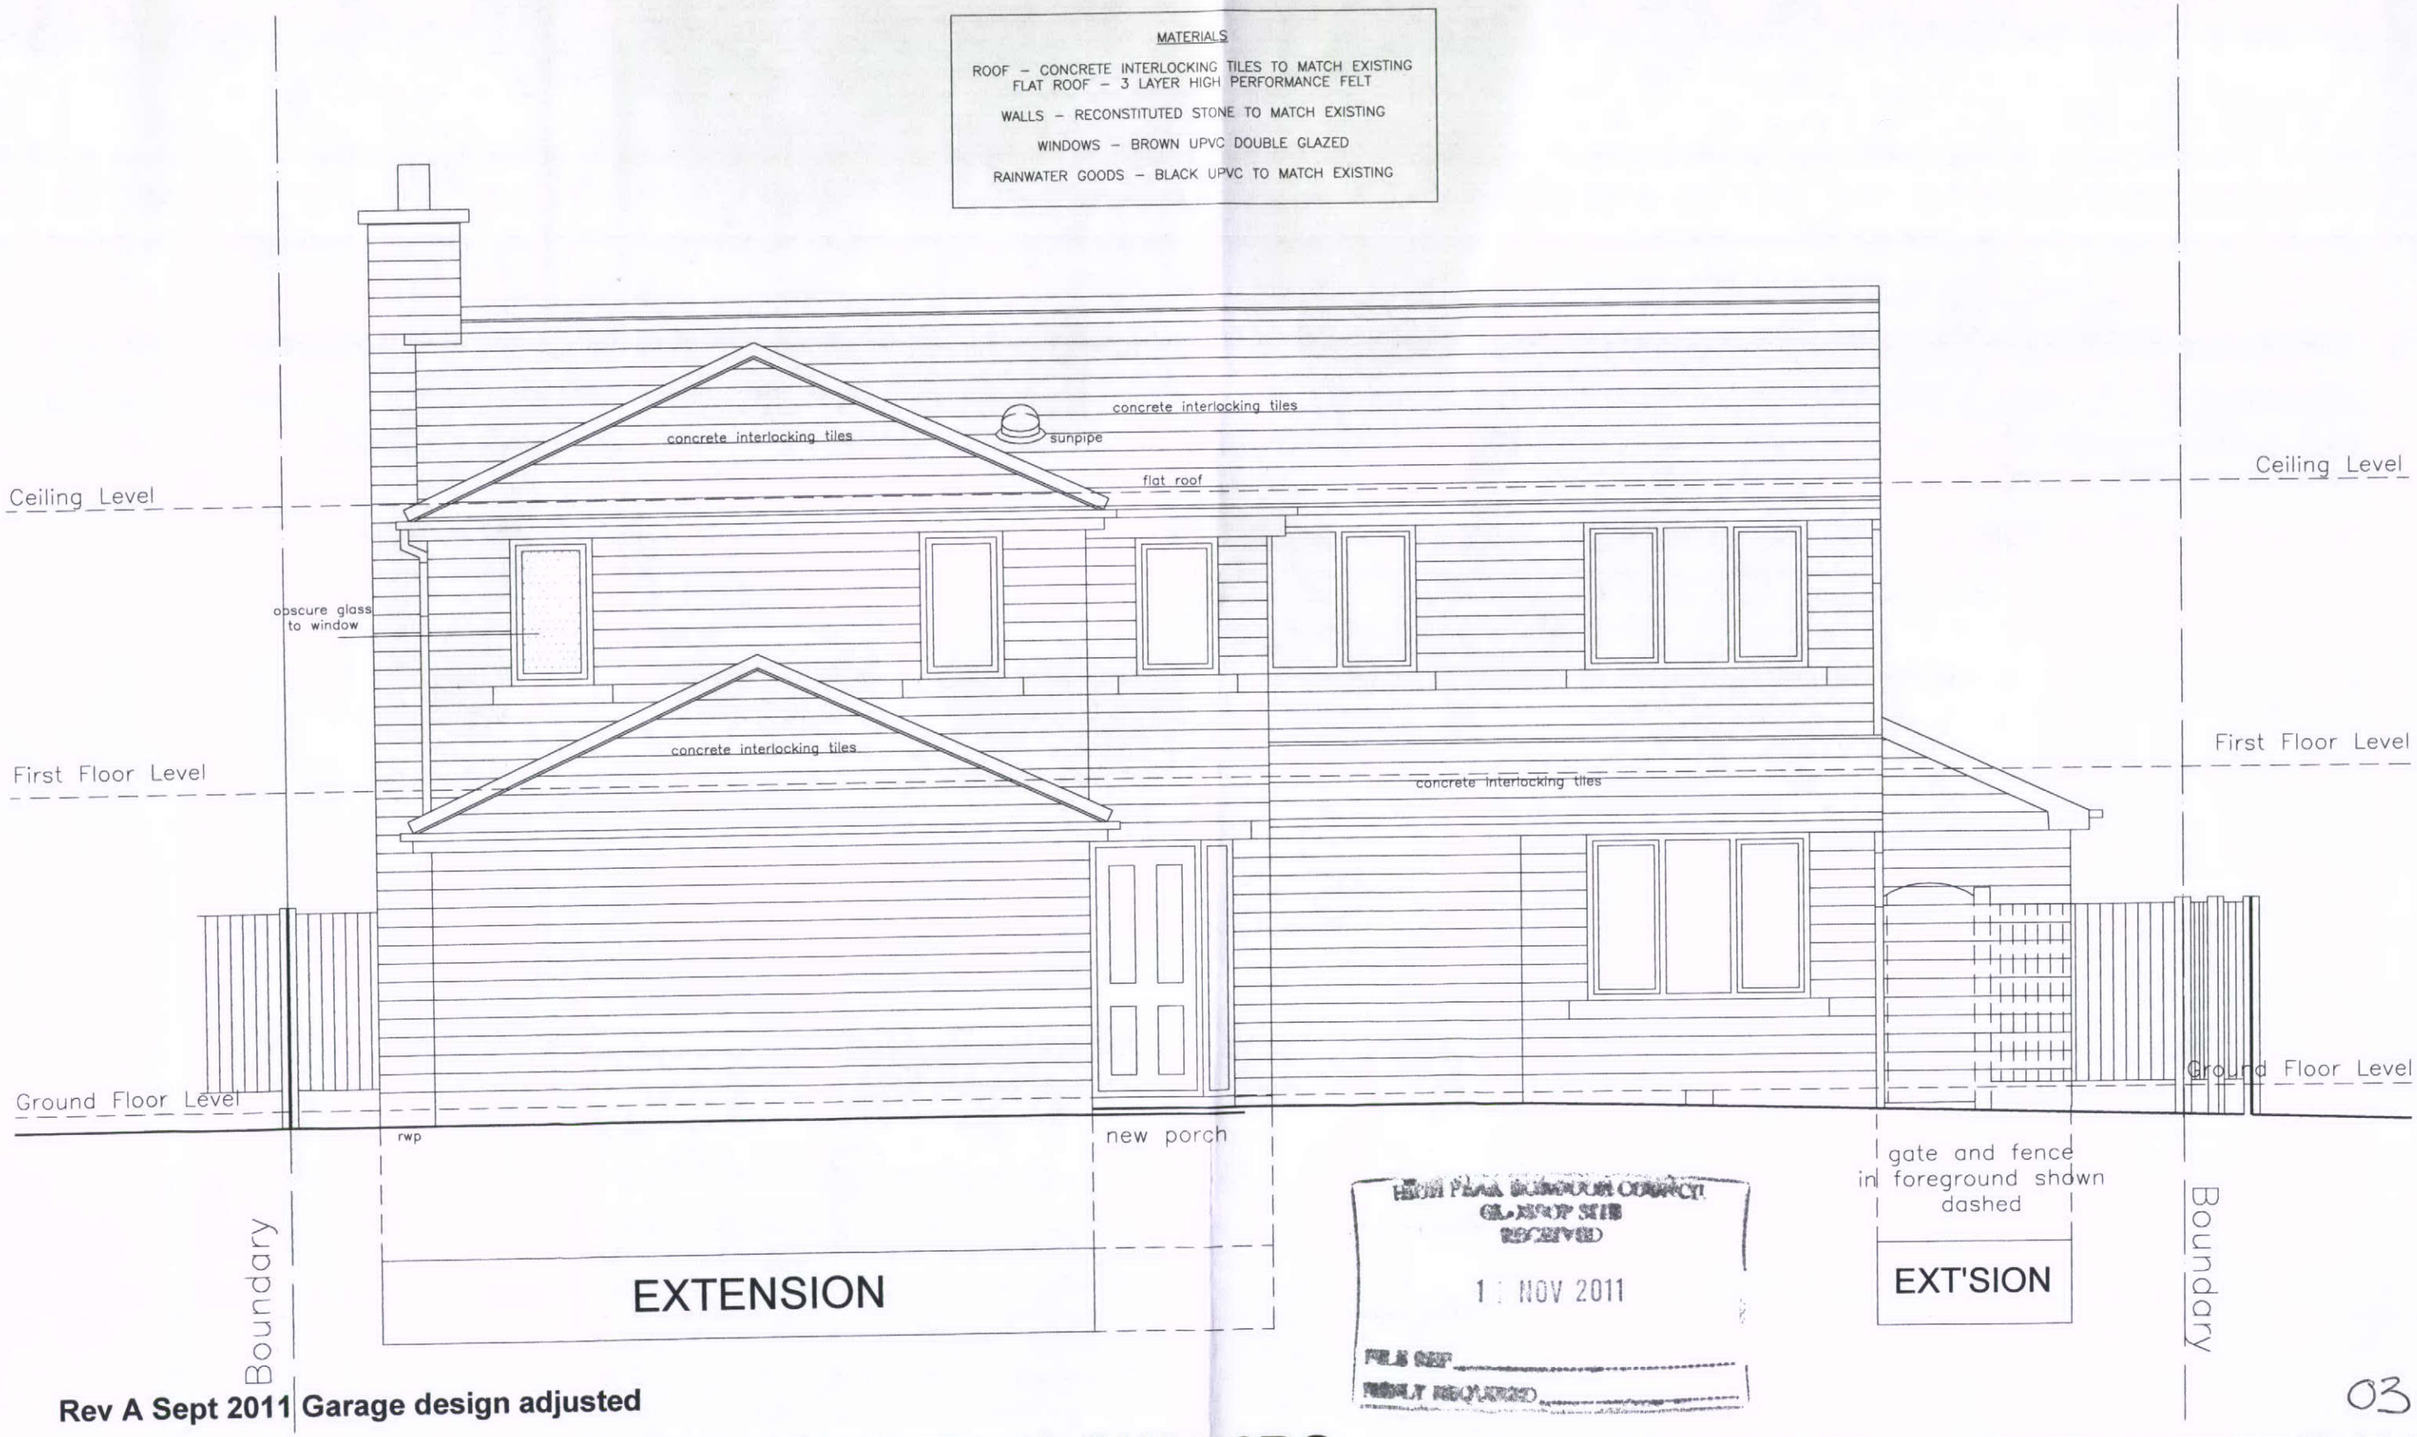

HIGH PEAK BOROUGH COUNCIL
GLOSSOP SITE
RECEIVED
11 NOV 2011
FILE REF
RESULT REQUIRED

03

Rev A Sept 2011 Garage design adjusted

38 ASH GROVE, CHINLEY, HIGH PEAK, SK23 6BQ.

SCALE: 1: 50

DATE: OCTOBER 2010