NMA/2011/0039.

PROPOSED GROUND FLOOR PLAN Rev A

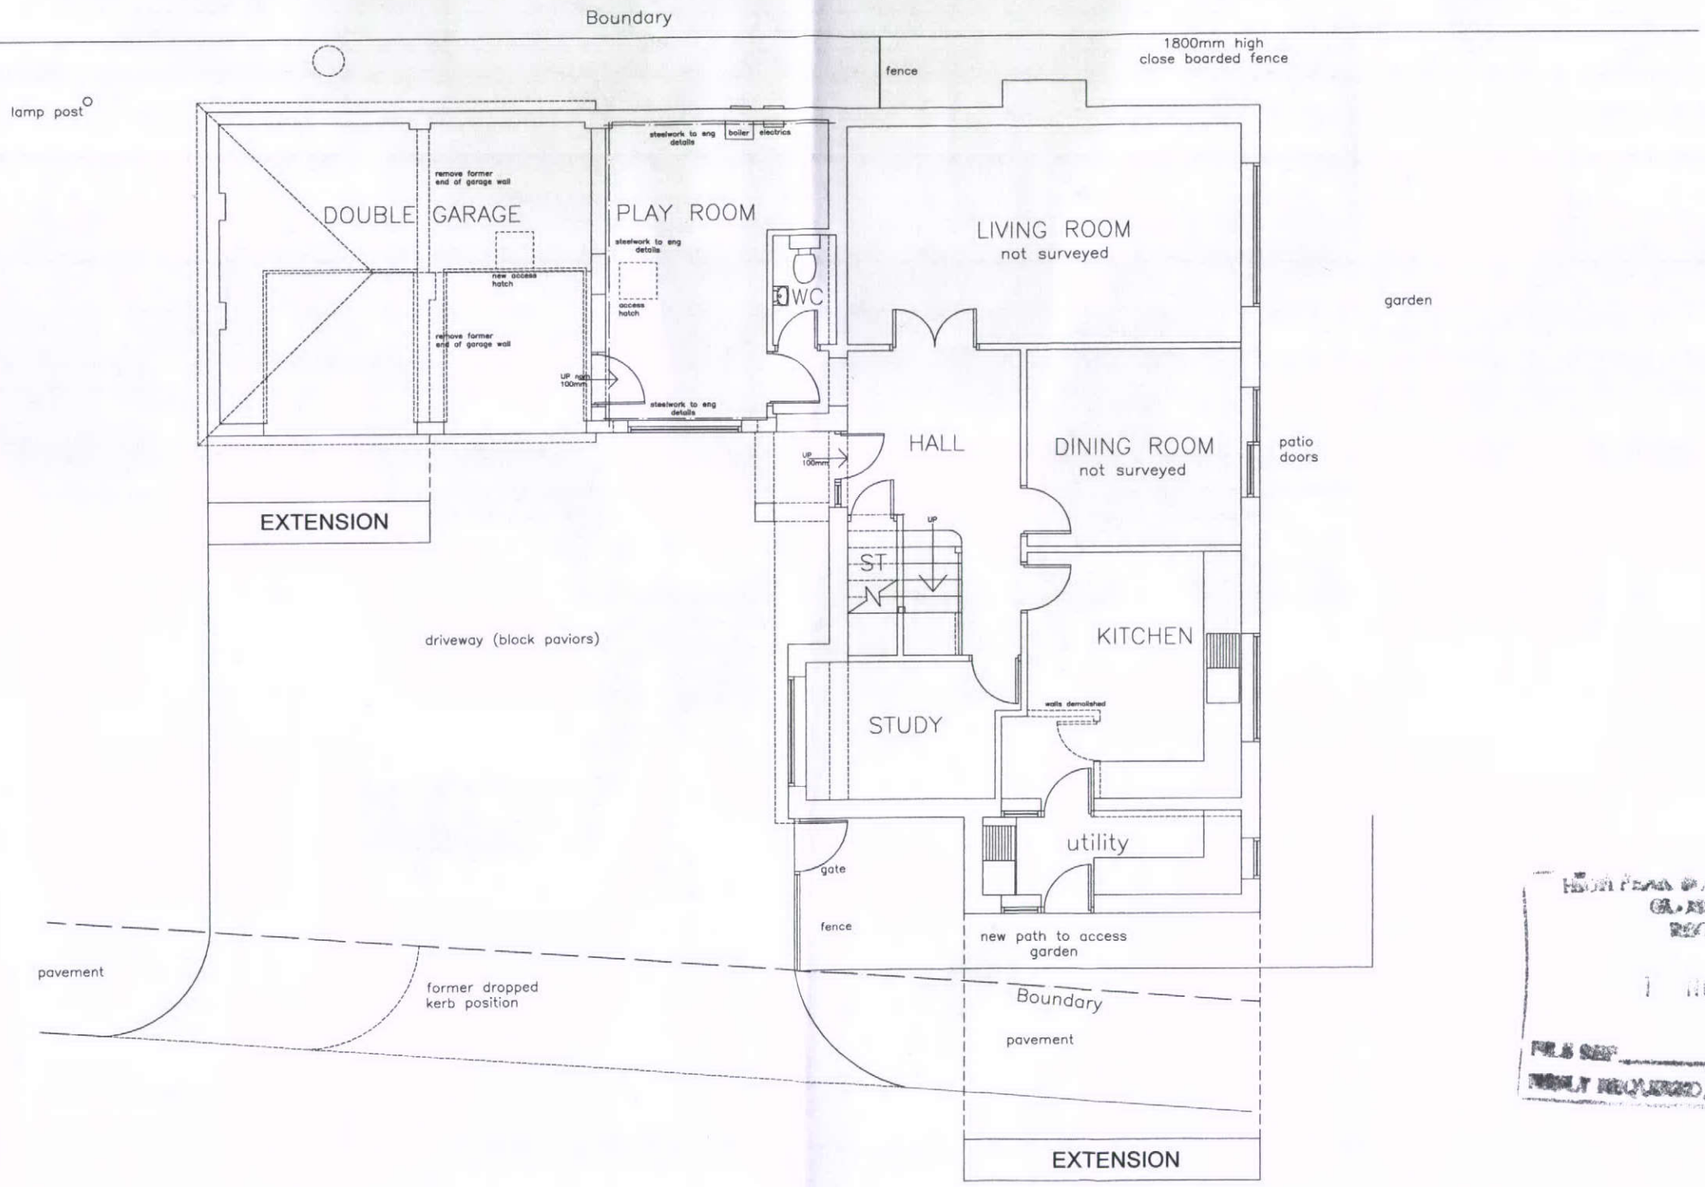

HIGH PEAK BOROUGH COUNCIL
GLOSSOP SITE
RECEIVED
1 NOV 2011
FILE REF
RESULT REQUIRED

Rev A Sept 2011 Garage design adjusted

01

38 ASH GROVE, CHINLEY, HIGH PEAK, SK23 6BQ.

SCALE: 1: 100 DATE: OCTOBER 2010