NMA/2011/0039.

PROPOSED REAR ELEVATION Rev A

HIGH PEAK BOROUGH COUNCIL
GLOSSOP SUB
RECEIVED
11 NOV 2011
FILE REF
RESULT REQUIRED

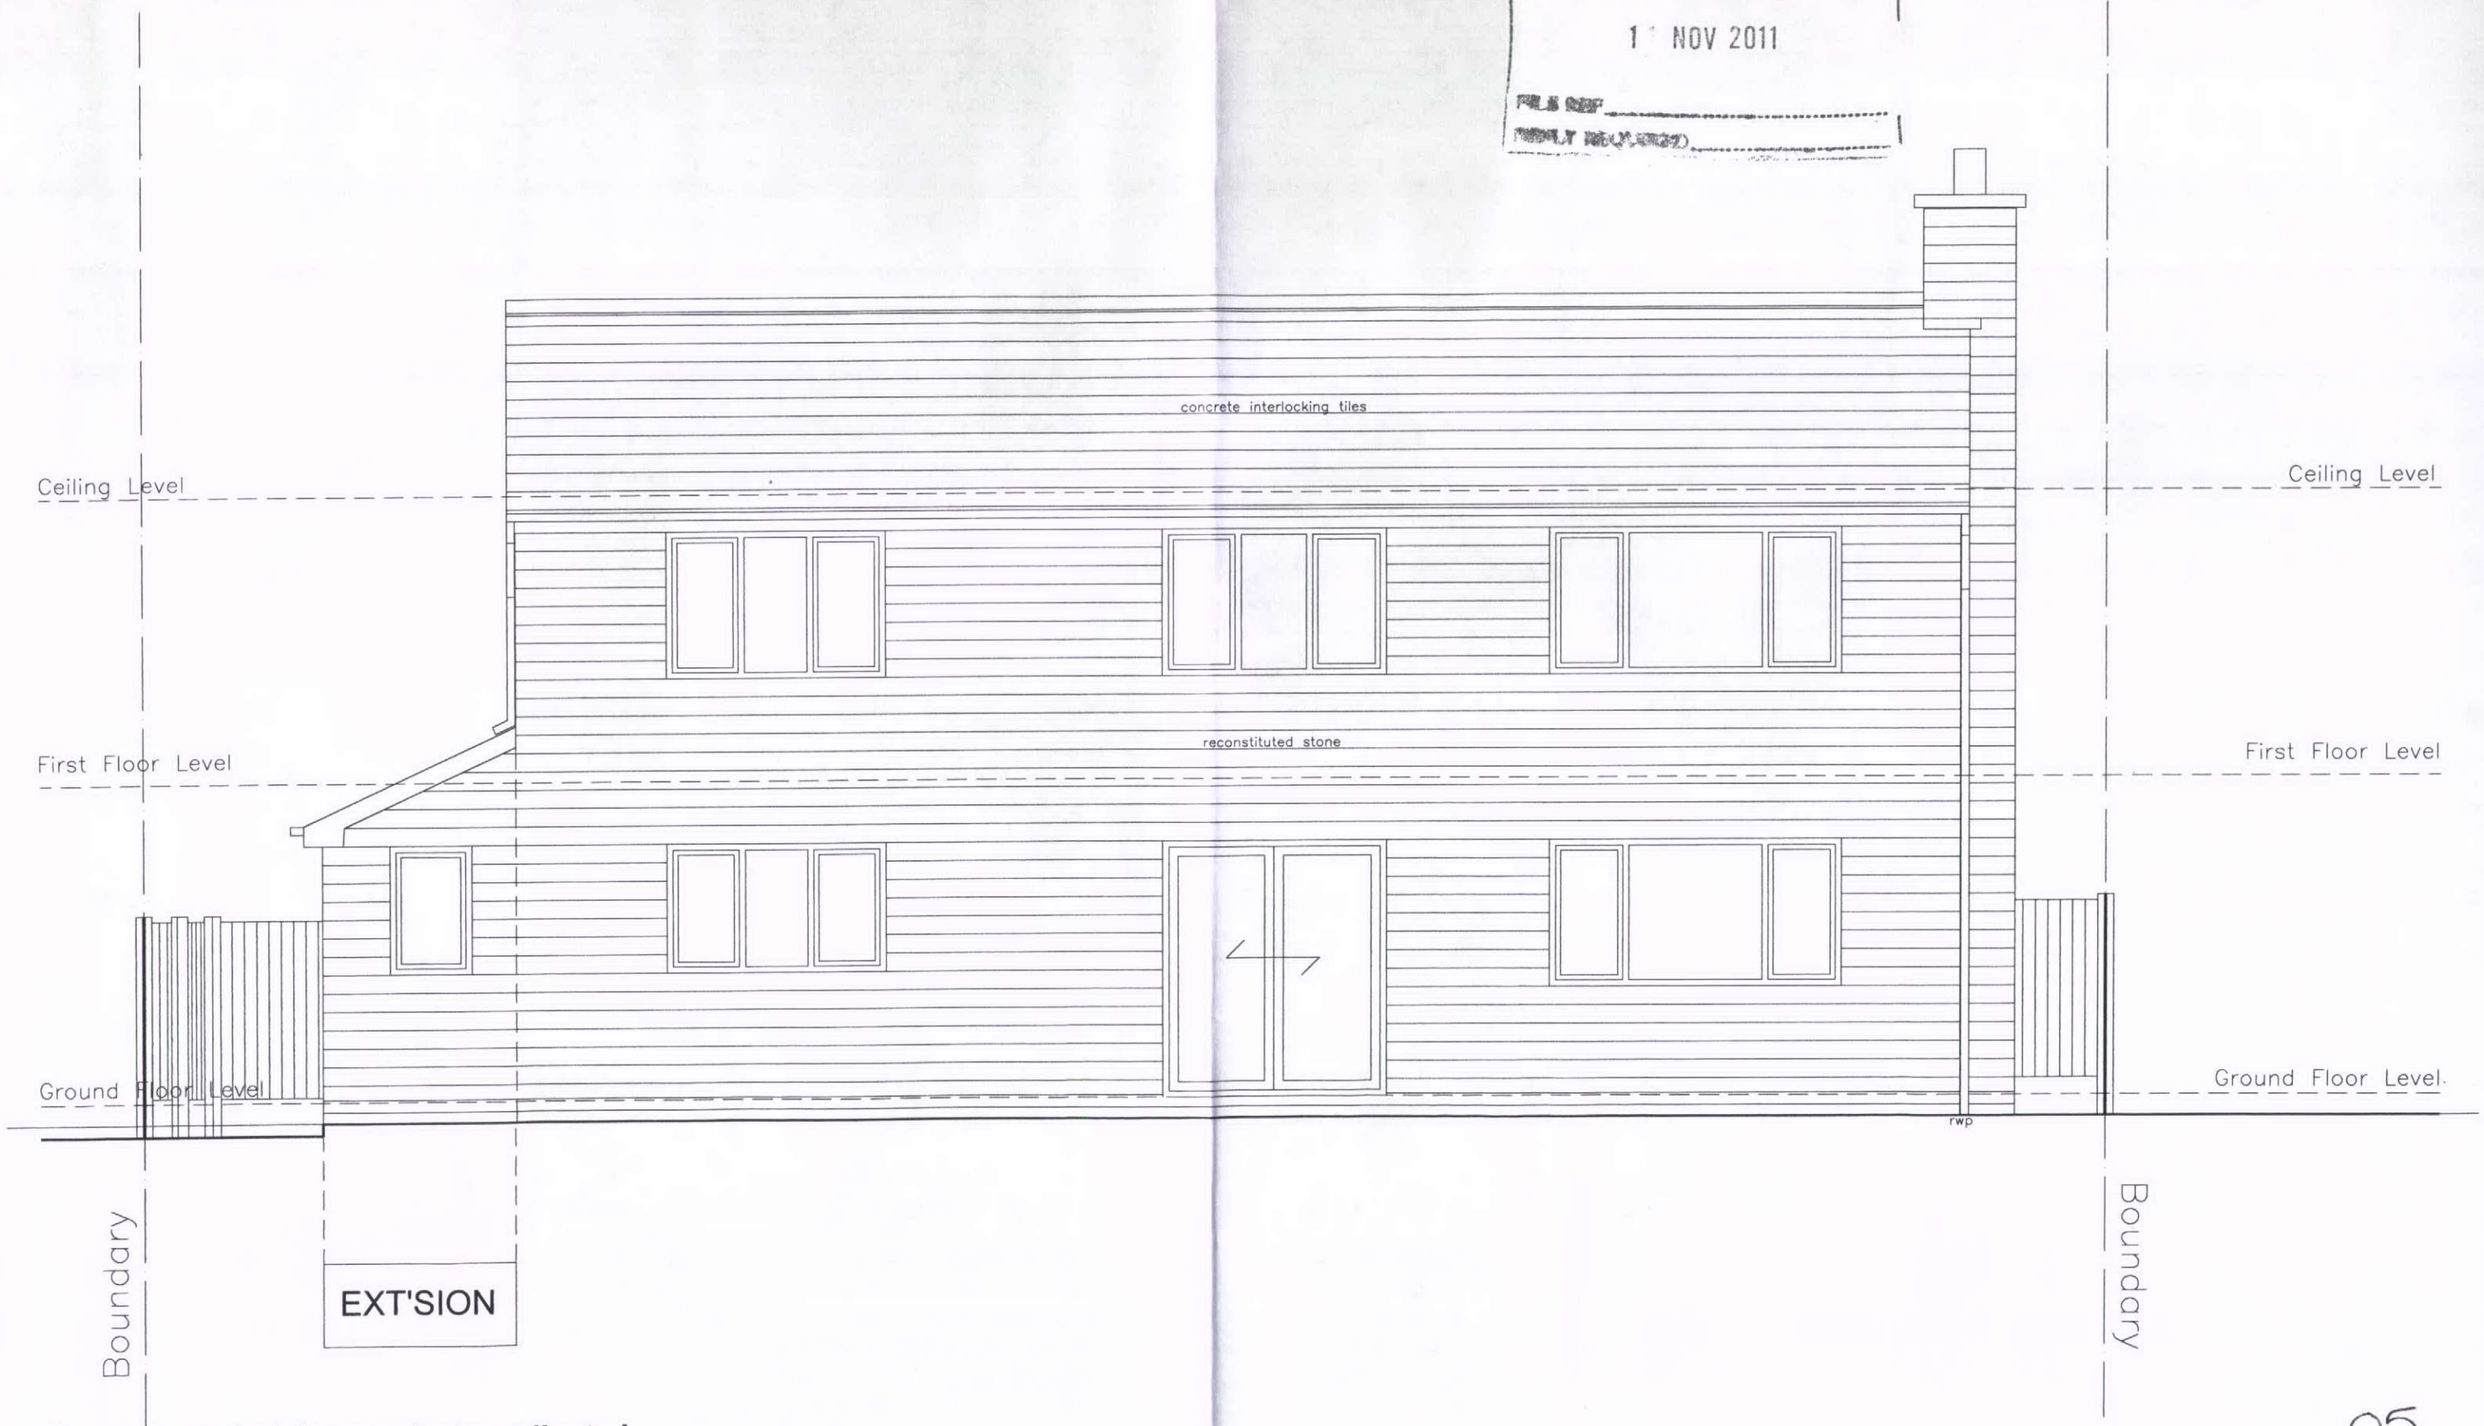

05

Rev A Sept 2011 Garage design adjusted

38 ASH GROVE, CHINLEY, HIGH PEAK, SK23 6BQ.

SCALE: 1: 50 DATE: OCTOBER 2010