NMA/2011/0039.

PROPOSED SIDE ELEVATION Rev A

HIGH PEAK BOROUGH COUNCIL
GLOSSOP SITE
RECEIVED
11 NOV 2011
FILE REF
REPLY REQUIRED

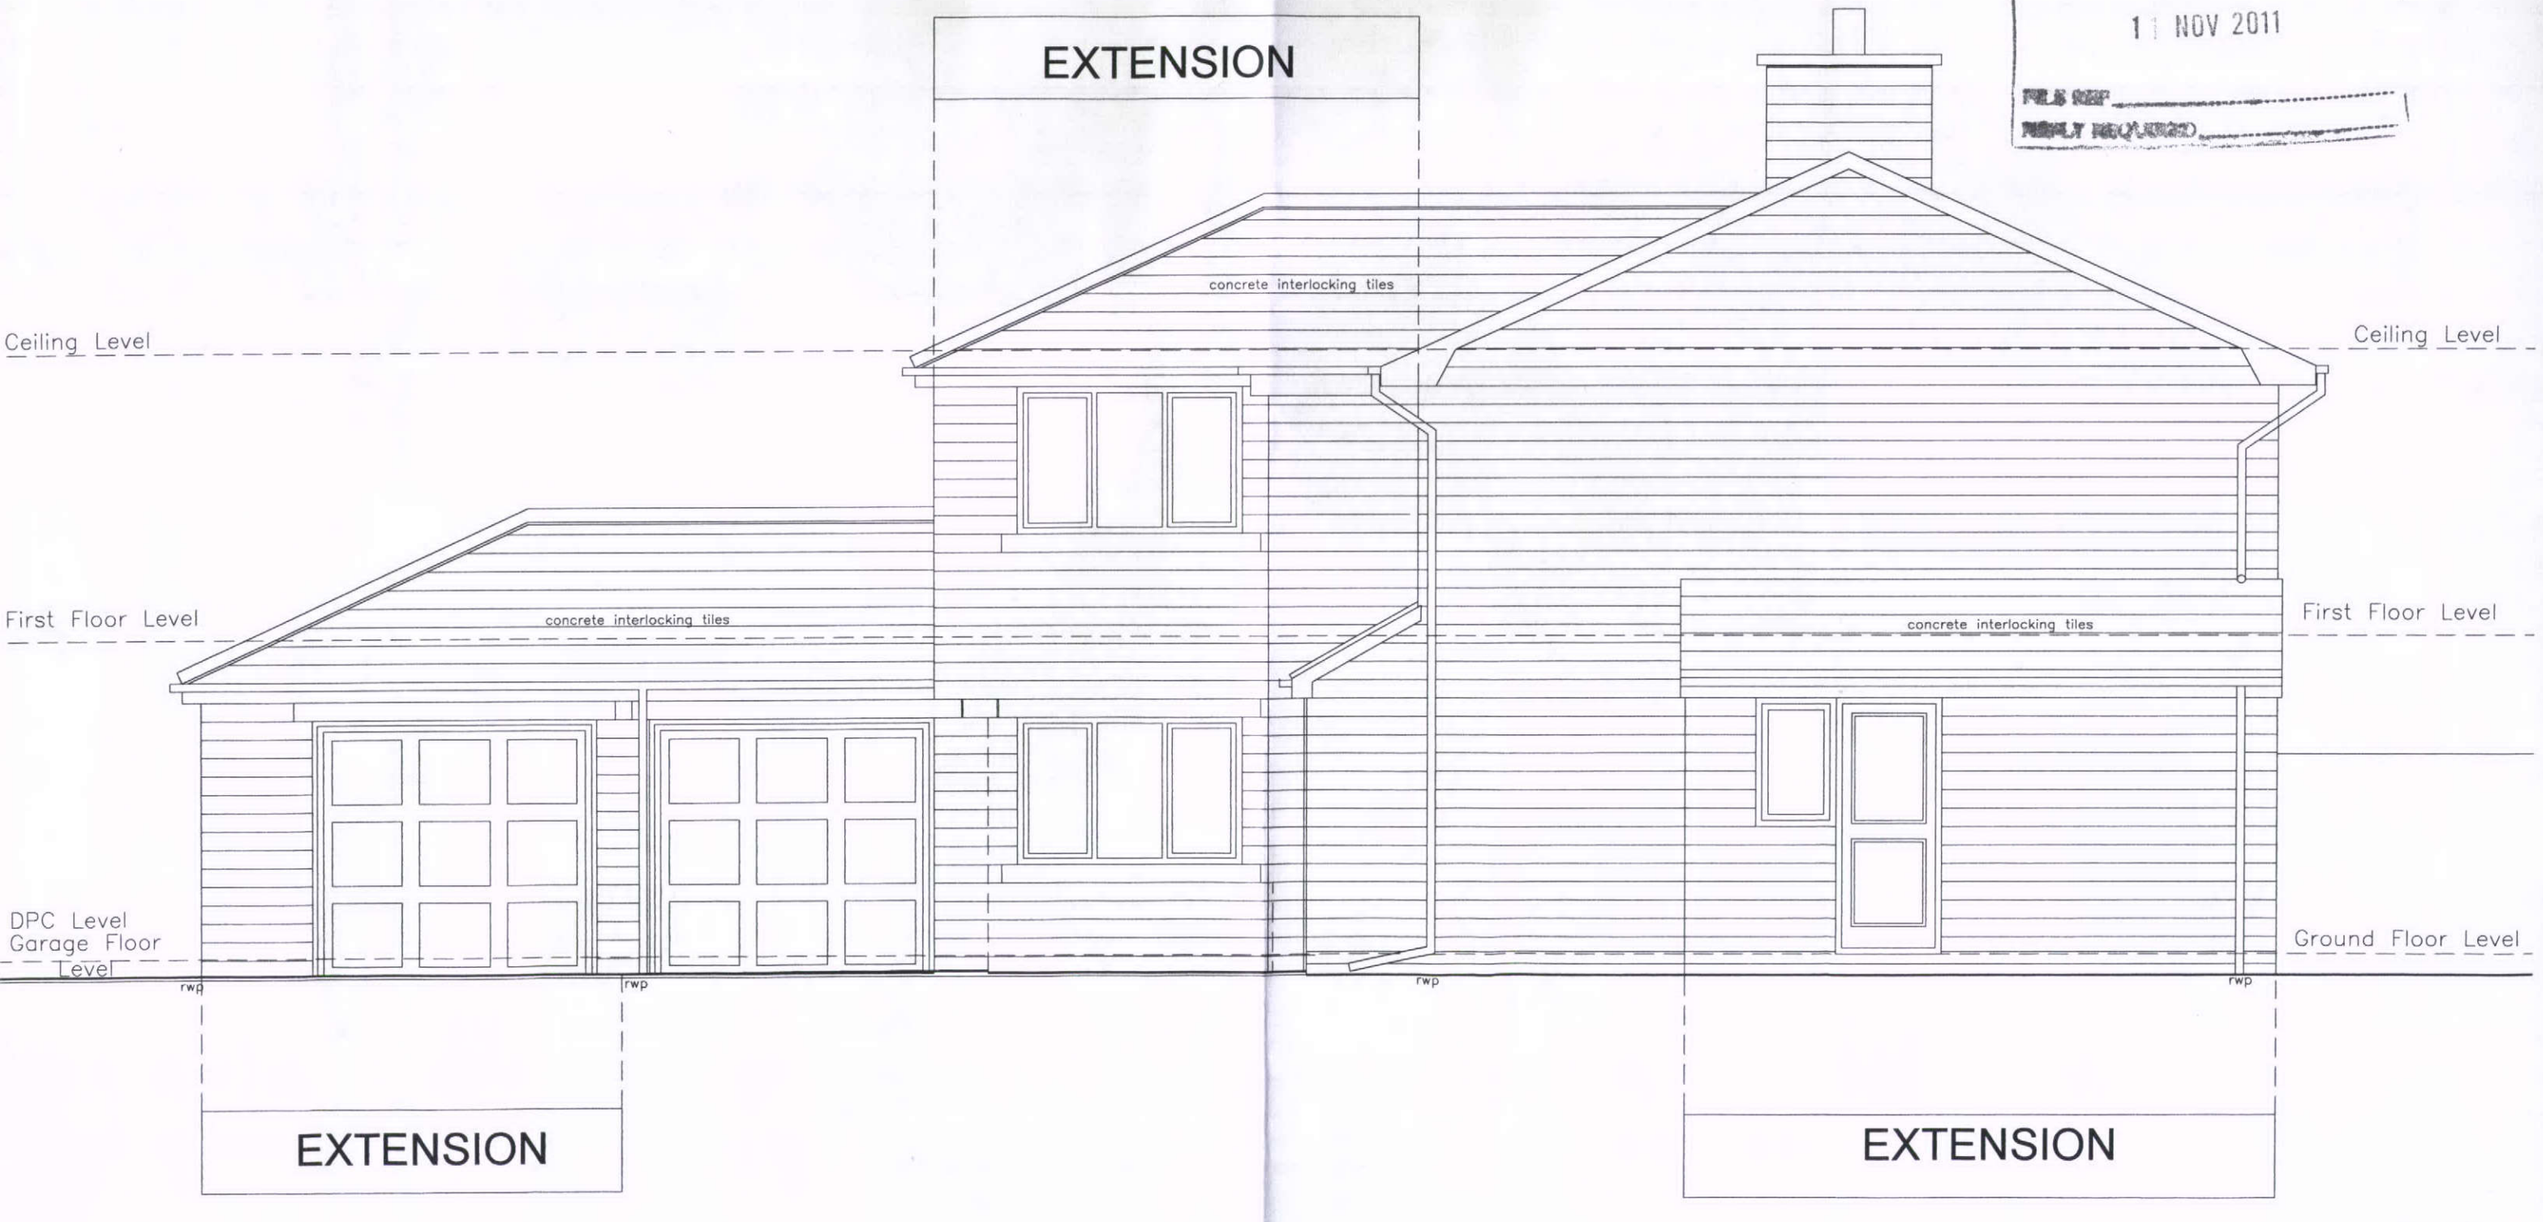

Rev A Sept 2011 Garage design adjusted

04

38 ASH GROVE, CHINLEY, HIGH PEAK, SK23 6BQ.

SCALE: 1: 50

DATE: OCTOBER 2010